

Drawing No:

00-00



01 PERSPECTIVE
A1-01 Scale: NTS.

NOTE:

THIS DRAWING AND/OR DESIGN BY ADF WILL BE SUBJECT TO ADDITIONAL DESIGN SCRUTINY BY THE CLIENT, ENGINEERS AND/OR BUILDERS IF REQUIRED. THIS DRAWING AND/OR DESIGN IS COPYRIGHT AND MUST NOT BE USED, REPRODUCED OR COPIED WHOLLY OR IN PART WITHOUT WRITTEN PERMISSION OF ADF. YOU ACKNOWLEDGE THAT THE PRODUCTS, DESIGN AND METHODS OF ADF MAY ALSO BE COVERED BY OTHERS' INTELLECTUAL PROPERTY RIGHTS, INCLUDING BUT NOT LIMITED TO TRADEMARKS AND PATENTS APPLICATIONS. ALL AND ANY CHANGES, MODIFICATIONS OR ADDITIONS TO THIS DRAWING AND/OR DESIGN ARE DEEMED TO BE THE PROPERTY OF ADF. COPYRIGHT ©ADF.

DO NOT SCALE DRAWINGS FIGURED DIMENSIONS TAKE PRECEDENCE OVER SCALED DIMENSIONS. THIS DRAWING IS PART OF A SET, AND SHOULD BE READ IN CONJUNCTION WITH ALL OTHER DOCUMENTS. VERIFY ALL DIMENSION ON SITE PRIOR TO COMMENCING CONSTRUCTION OR FABRICATION. REPORT ANY DISCREPANCIES TO THE ARCHITECT FOR VERIFICATION.

Revision Schedule:

Rev:	Date:	By:	Rev Description:
00	00-00	00	

Finish:

Notes:



BESPOKE CONTAINERS

8 High Street,
Wodonga VIC 3690

Client:

Project Title:

NOOSA
BARISTA BOX
BELBRIDGE

Drawing Title:

AS SHOWN

Design by:
WBD

Drawn Date:
05-02-2025

Drawing No:

00-00


Sheet No:

01

00

Drawing No:

00-00

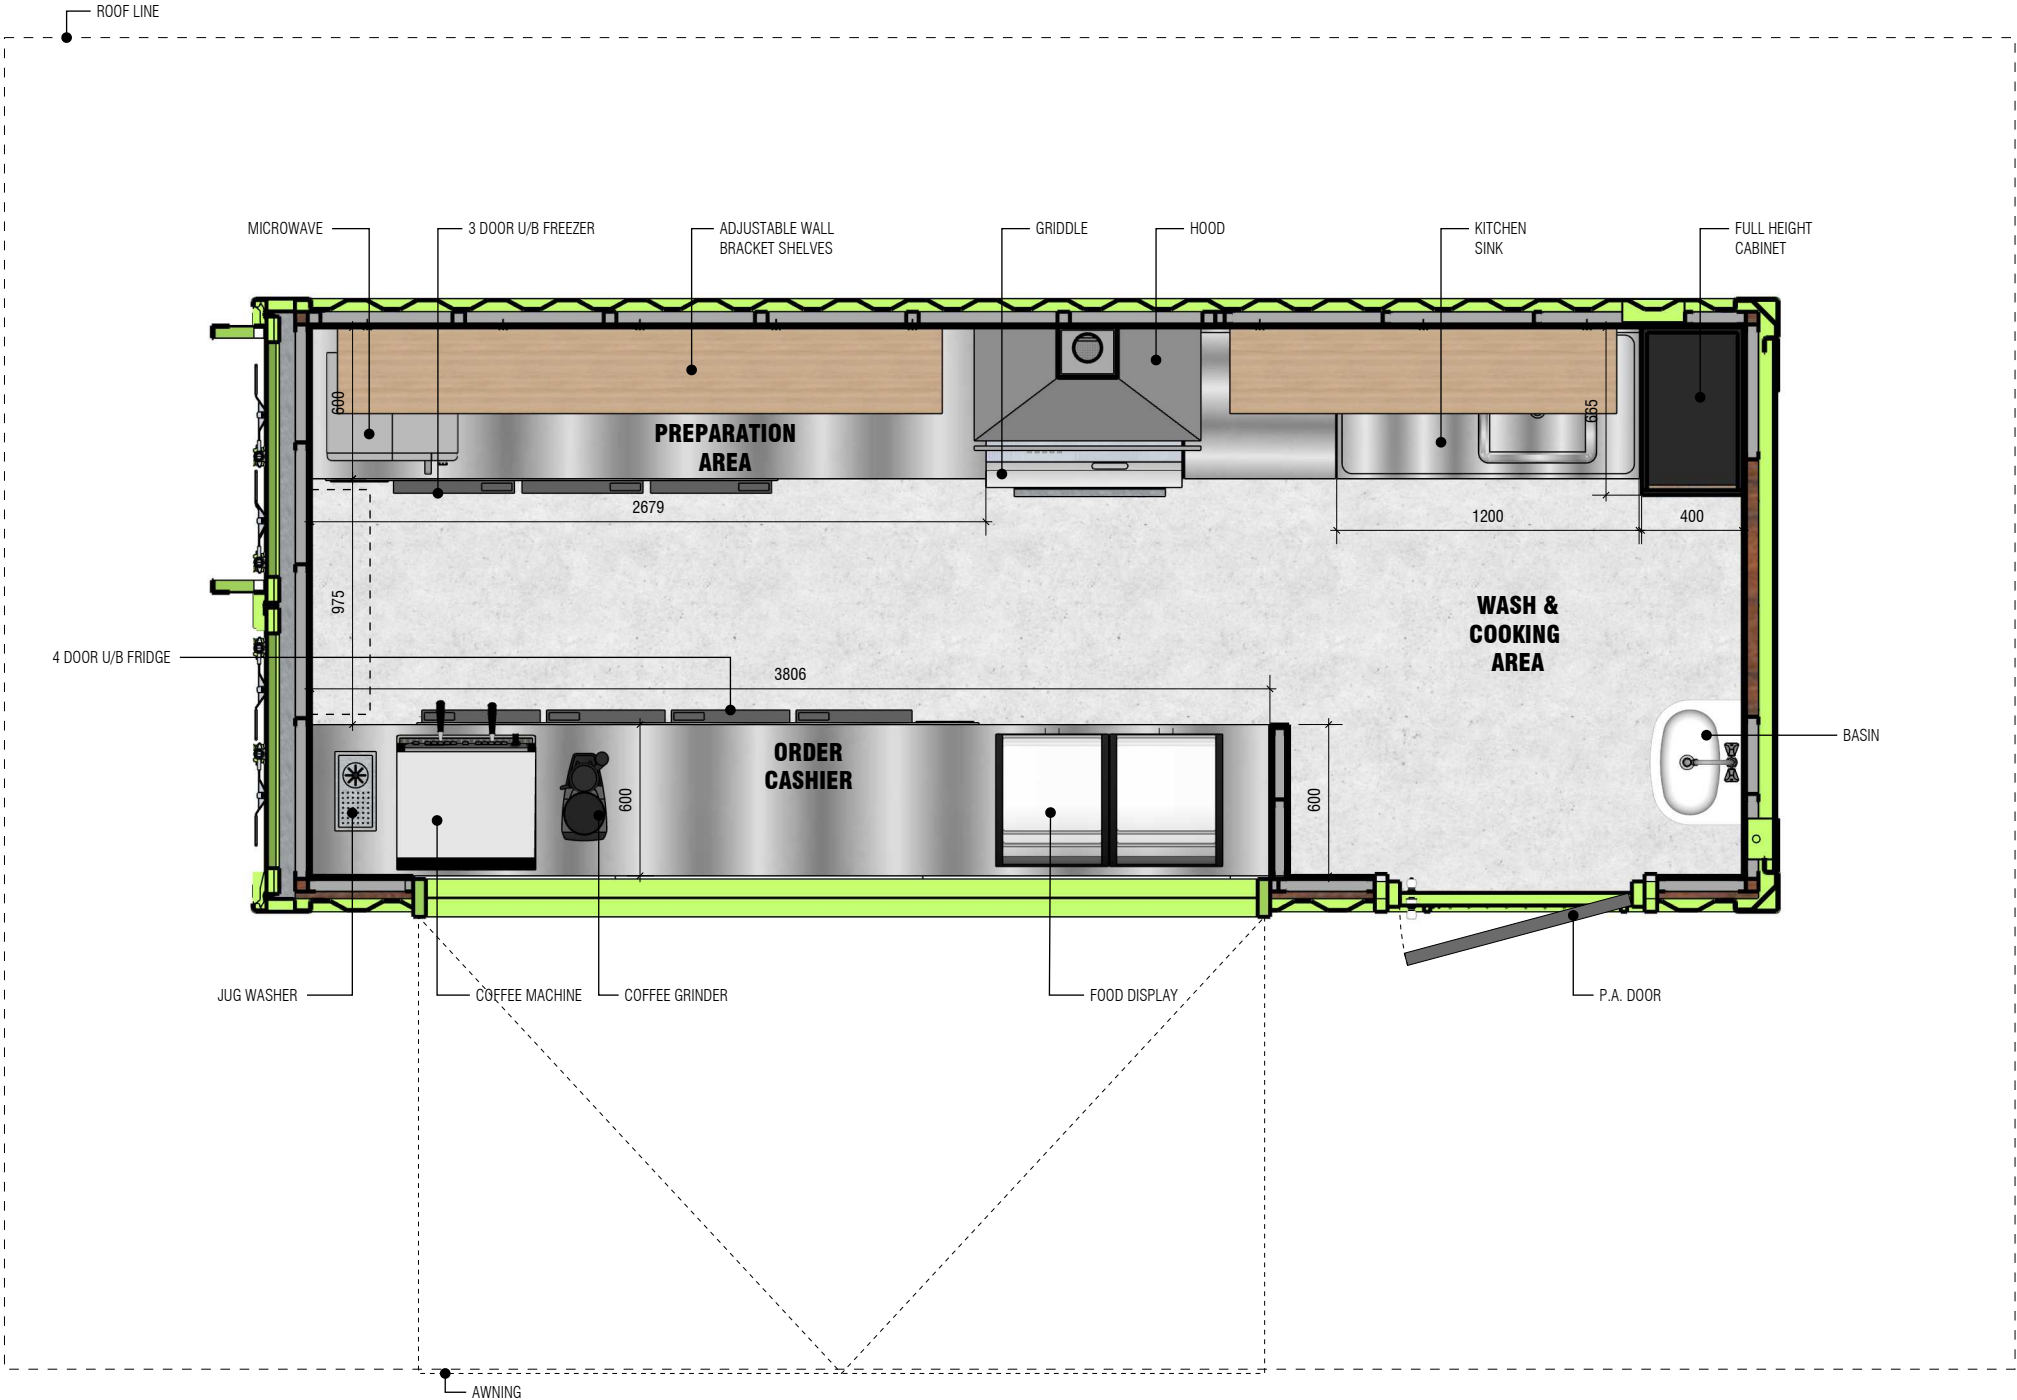

01 FLOOR PLAN
A1-01 Scale: 1:30m

NOTE:

THIS DRAWING AND/OR DESIGN BY ADF WILL BE SUBJECT TO ADDITIONAL DESIGN SCRUTINY BY THE CLIENT, ENGINEERS AND/OR BUILDERS IF REQUIRED. THIS DRAWING AND/OR DESIGN IS COPYRIGHT AND MUST NOT BE USED, REPRODUCED OR COPIED WHOLLY OR IN PART WITHOUT WRITTEN PERMISSION OF ADF. YOU ACKNOWLEDGE THAT THE PRODUCTS, DESIGN AND METHODS OF ADF MAY ALSO BE COVERED BY OTHERS INTELLECTUAL PROPERTY RIGHTS, INCLUDING BUT NOT LIMITED TO TRADEMARKS AND PATENTS APPLICATIONS. ALL AND ANY CHANGES, MODIFICATIONS OR ADDITIONS TO THIS DRAWING AND/OR DESIGN ARE DEEMED TO BE THE PROPERTY OF ADF. COPYRIGHT ©ADF.

DO NOT SCALE DRAWINGS FIGURED DIMENSIONS TAKE PRECEDENCE OVER SCALED DIMENSIONS. THIS DRAWING IS PART OF A SET, AND SHOULD BE READ IN CONJUNCTION WITH ALL OTHER DOCUMENTS. VERIFY ALL DIMENSION ON SITE PRIOR TO COMMENCING CONSTRUCTION OR FABRICATION. REPORT ANY DISCREPANCIES TO THE ARCHITECT FOR VERIFICATION.

Revision Schedule:

Rev:	Date:	By:	Rev Description:
00	00-00	00	

Finish:

Notes:



BESPOKE CONTAINERS

8 High Street,
Wodonga VIC 3690

Client:

Project Title:

NOOSA
BARISTA BOX
BELBRIDGE

Drawing Title:

AS SHOWN

Design by:

WBD

Drawn Date:

05-02-2025


Drawing No:

00-00

Sheet No:

02

00

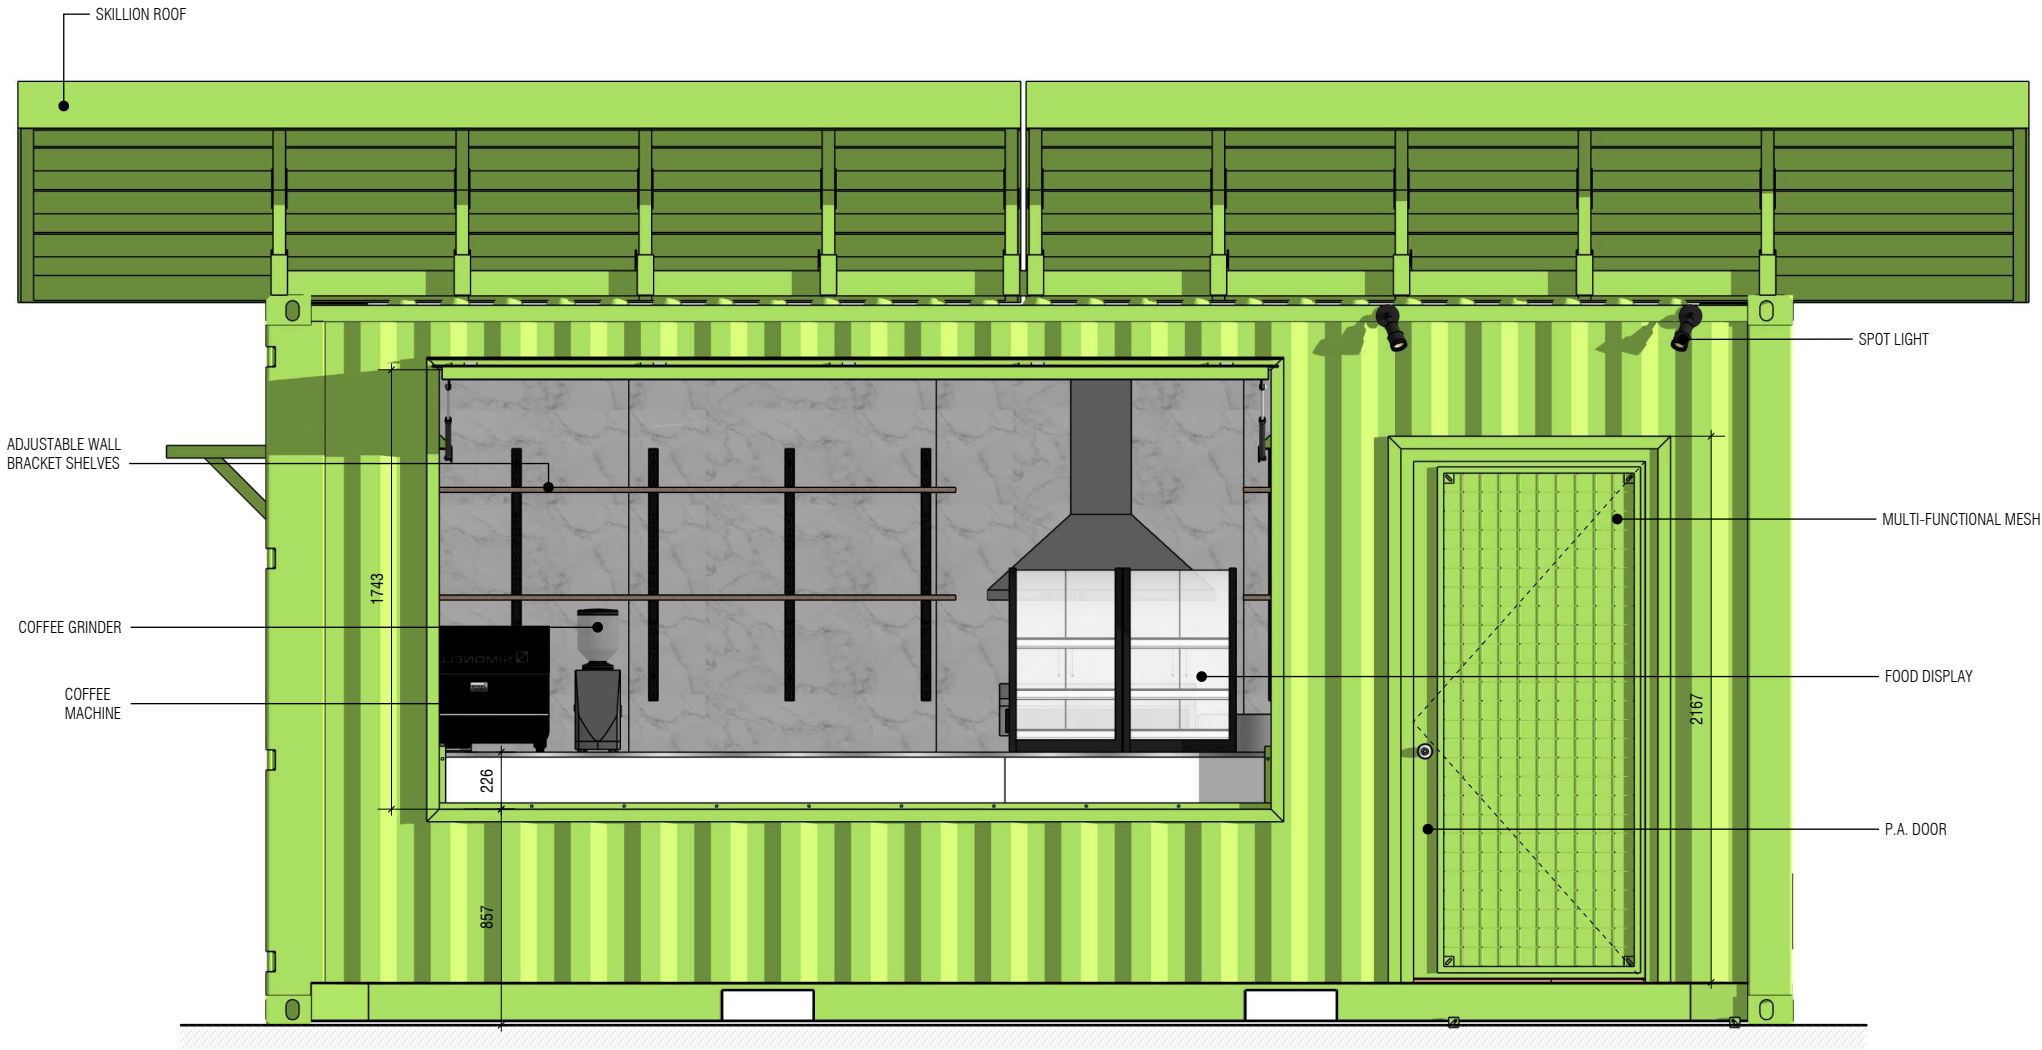

01 FRONT ELEVATION
A1-01 Scale: 1:30m

NOTE:

THIS DRAWING AND/OR DESIGN BY ADF WILL BE SUBJECT TO ADDITIONAL DESIGN SCRUTINY BY THE CLIENT, ENGINEERS AND/OR BUILDERS IF REQUIRED. THIS DRAWING AND/OR DESIGN IS COPYRIGHT AND MUST NOT BE USED, REPRODUCED OR COPIED WHOLLY OR IN PART WITHOUT WRITTEN PERMISSION OF ADF. YOU ACKNOWLEDGE THAT THE PRODUCTS, DESIGN AND METHODS OF ADF MAY ALSO BE COVERED BY OTHERS INTELLECTUAL PROPERTY RIGHTS, INCLUDING BUT NOT LIMITED TO TRADEMARKS AND PATENTS APPLICATIONS. ALL AND ANY CHANGES, MODIFICATIONS OR ADDITIONS TO THIS DRAWING AND/OR DESIGN ARE DEEMED TO BE THE PROPERTY OF ADF. COPYRIGHT ©ADF.

DO NOT SCALE DRAWINGS FIGURED DIMENSIONS TAKE PRECEDENCE OVER SCALED DIMENSIONS. THIS DRAWING IS PART OF A SET, AND SHOULD BE READ IN CONJUNCTION WITH ALL OTHER DOCUMENTS. VERIFY ALL DIMENSION ON SITE PRIOR TO COMMENCING CONSTRUCTION OR FABRICATION. REPORT ANY DISCREPANCIES TO THE ARCHITECT FOR VERIFICATION.

Revision Schedule:

Rev:	Date:	By:	Rev Description:
00	00-00	00	

Finish:

Notes:



BESPOKE CONTAINERS

8 High Street,
Wodonga VIC 3690

Client:

Project Title:

NOOSA
BARISTA BOX
BELBRIDGE

Drawing Title:

AS SHOWN

Design by:

WBD

Drawn Date:

05-02-2025

Drawing No:

00-00

Sheet No:

03

00

Drawing No: **00-00**

00-00

NOTE:

THIS DRAWING AND/OR DESIGN BY ADF WILL BE SUBJECT TO ADDITIONAL DESIGN SCRUTINY BY THE CLIENT, ENGINEERS AND/OR BUILDERS IF REQUIRED. THIS DRAWING AND/OR DESIGN IS COPYRIGHT AND MUST NOT BE USED, REPRODUCED OR COPIED WITHOUT A PRIOR WRITTEN PERMISSION OF ADF. YOU ACKNOWLEDGE THAT THE PRODUCTS, DESIGN AND METHODS OF ADF MAY ALSO BE COVERED BY OTHERS INTELLECTUAL PROPERTY RIGHTS, INCLUDING BUT NOT LIMITED TO TRADEMARKS AND PATENTS APPLICATIONS, ALL AND ANY CHANGES, MODIFICATIONS OR ADAPTATIONS TO THE DRAWING AND/OR DESIGN ARE DEEMED TO BE THE PROPERTY OF ADF. COPYRIGHT ©ADF.

DO NOT SCALE DRAWINGS REQUIRED DIMENSIONS TAKE PRECEDENCE OVER SCALED DIMENSIONS. THIS DRAWING IS PART OF A SET AND SHOULD BE USED IN CONJUNCTION WITH ALL OTHER DOCUMENTS VARYING ALL DIMENSION ON SITE PRIOR TO COMMENCING CONSTRUCTION OR FABRICATION. REPORT ANY DISCREPANCIES TO THE ARCHITECT FOR VERIFICATION.

DO NOT SCALE DRAWINGS. FIGURED DIMENSIONS TAKE PRECEDENCE OVER SCALED DIMENSIONS. THIS DRAWING IS PART OF A SET, AND SHOULD BE READ IN CONJUNCTION WITH ALL OTHER DOCUMENTS. VERIFY ALL DIMENSION ON SITE PRIOR TO COMMENCING CONSTRUCTION OR FABRICATION. REPORT ANY DISCREPANCIES TO THE ARCHITECT FOR VERIFICATION.

DO NOT SCALE DRAWINGS. FIGURED DIMENSIONS TAKE PRECEDENCE OVER SCALED DIMENSIONS. THIS DRAWING IS PART OF A SET, AND SHOULD BE READ IN CONJUNCTION WITH ALL OTHER DOCUMENTS. VERIFY ALL DIMENSION ON SITE PRIOR TO COMMENCING CONSTRUCTION OR FABRICATION. REPORT ANY DISCREPANCIES TO THE ARCHITECT FOR VERIFICATION.

Revision Schedule:

Rev:	Date:	By:	Rev Description:
00	00-00	00	

Finish: _____



BESPOKE CONTAINERS

8 High Street,
Wodonga VIC 3690

Client:

Project Title:

NOOSA
ARISTA BOX
BELBRIDGE

Drawing Title:

AS SHOWN

Design by:	Drawn Date:
------------	-------------

WBD


Drawn Date:

05-02-2025

Drawing No:	Sheet No:	
-------------	-----------	--

Sheet No:	
-----------	--


00

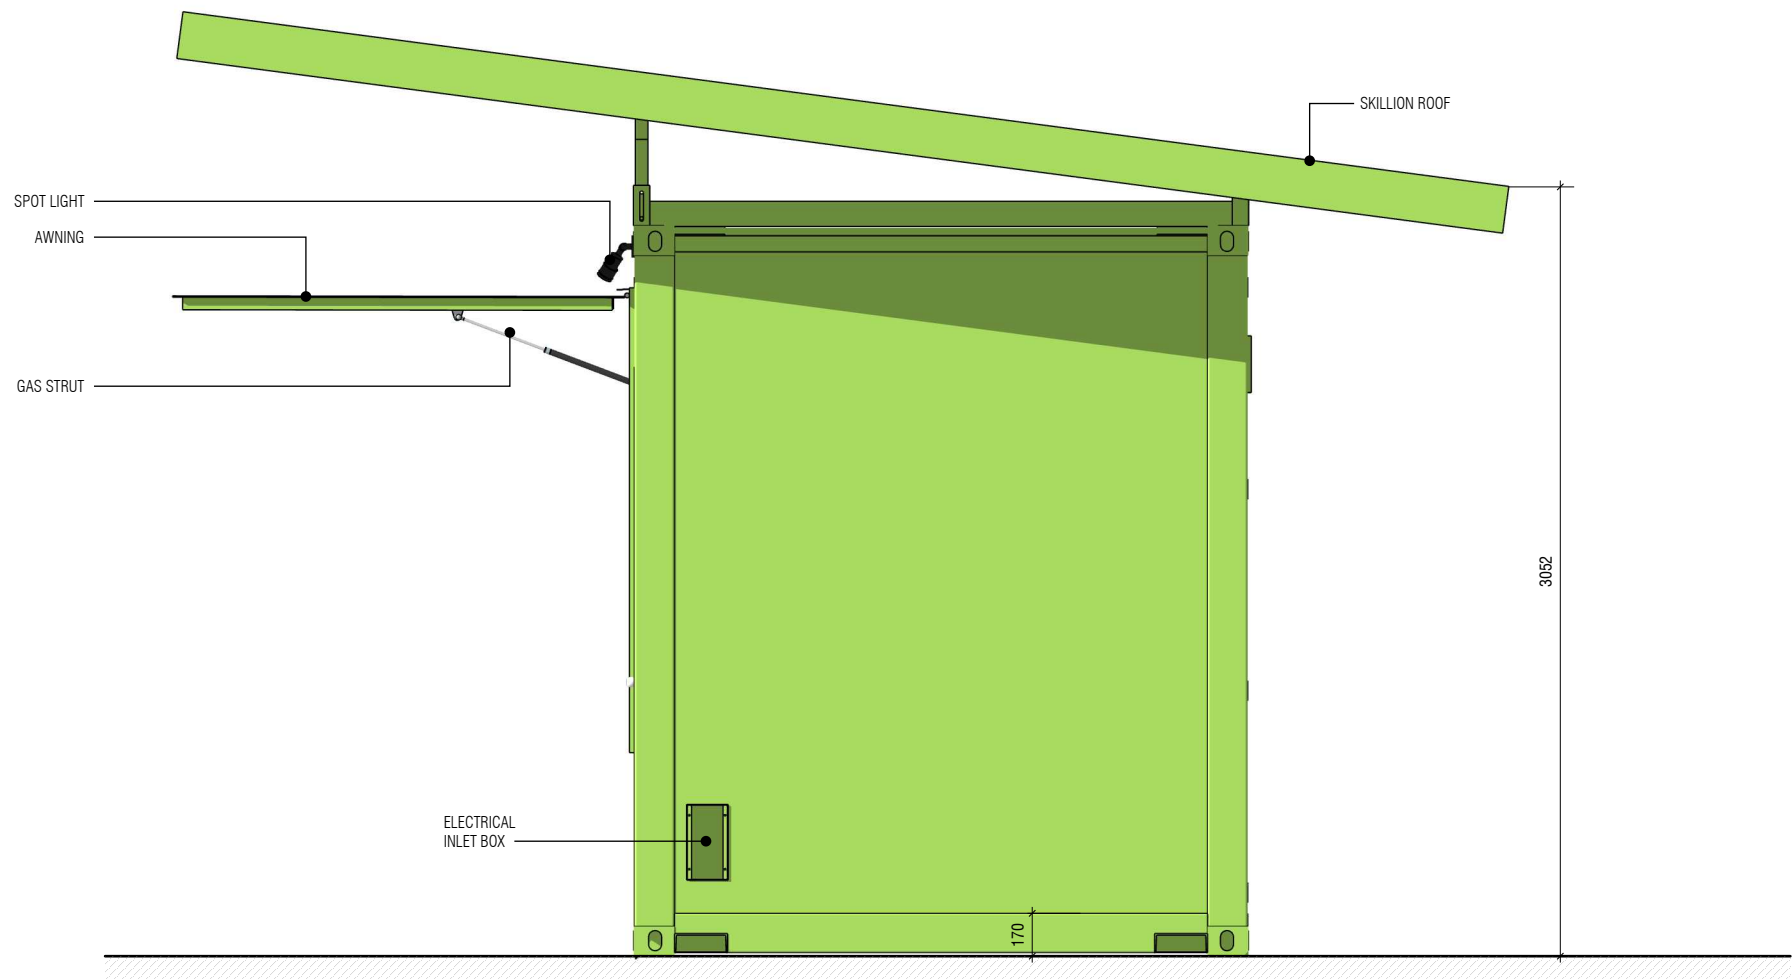

01
A1-01

RIGHT SIDE ELEVATION

Scale: 1:30m

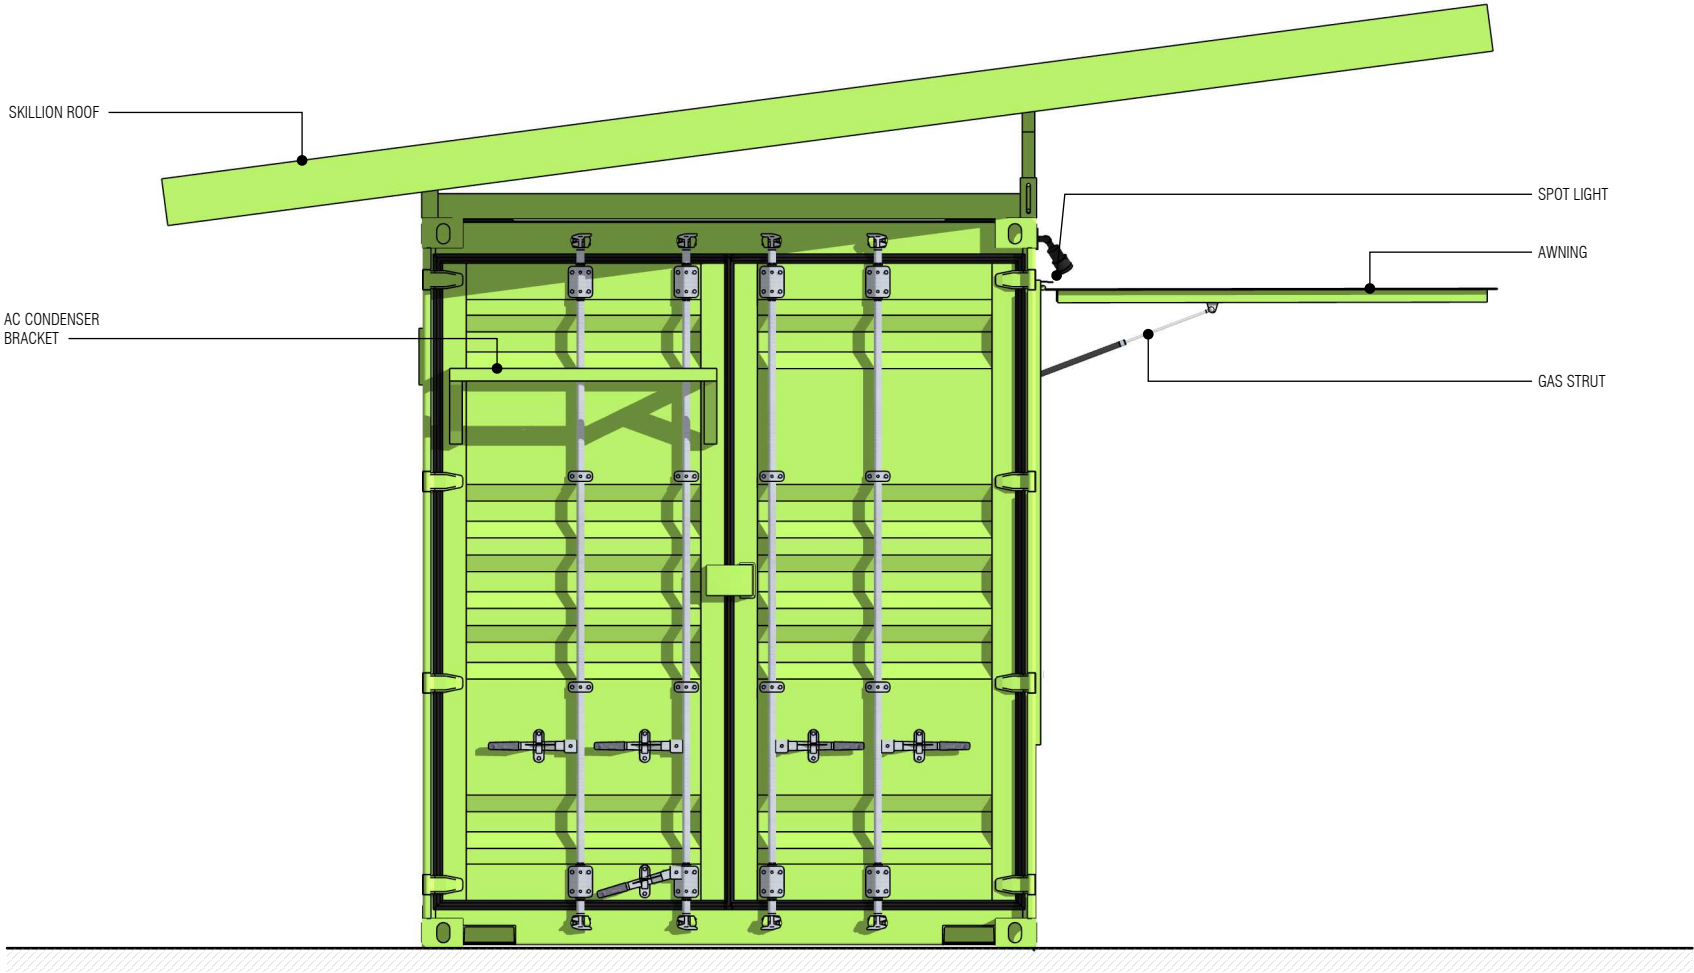

01 LEFT SIDE ELEVATION
A1-01 Scale: 1:30m

NOTE:

THIS DRAWING AND/OR DESIGN BY ADF WILL BE SUBJECT TO ADDITIONAL DESIGN SCRUNITY BY THE CLIENT, ENGINEERS AND/OR BUILDERS IF REQUIRED. THIS DRAWING AND/OR DESIGN IS COPYRIGHT AND MUST NOT BE USED, REPRODUCED OR COPIED WHOLLY/OR IN PART WITHOUT WRITTEN PERMISSION OF ADF. YOU ACKNOWLEDGE THAT THE PRODUCTS, DESIGN AND METHODS OF ADF MAY ALSO BE COVERED BY OTHERS INTELLECTUAL PROPERTY RIGHTS, INCLUDING BUT NOT LIMITED TO TRADEMARKS AND PATENTS APPLICATIONS. ALL AND ANY CHANGES, MODIFICATIONS OR ADDITIONS TO THIS DRAWING AND/ OR DESIGN ARE DEEMED TO BE THE PROPERTY OF ADF. COPYRIGHT ©ADF.

DO NOT SCALE DRAWINGS FIGURED DIMENSIONS TAKE PRECEDENCE OVER SCALED DIMENSIONS. THIS DRAWING IS PART OF A SET, AND SHOULD BE READ IN CONJUNCTION WITH ALL OTHER DOCUMENTS. VERIFY ALL DIMENSION ON SITE PRIOR TO COMMENCING CONSTRUCTION OR FABRICATION. REPORT ANY DISCREPANCIES TO THE ARCHITECT FOR VERIFICATION.

Revision Schedule:

Rev:	Date:	By:	Rev Description:
00	00-00	00	

Finish:

Notes:



BESPOKE CONTAINERS

8 High Street,
Wodonga VIC 3690

Client:

Project Title:

NOOSA
BARISTA BOX
BELBRIDGE

Drawing Title:

AS SHOWN

Design by:

WBD

Drawn Date:

05-02-2025


Drawing No:

00-00

Sheet No:

05

00

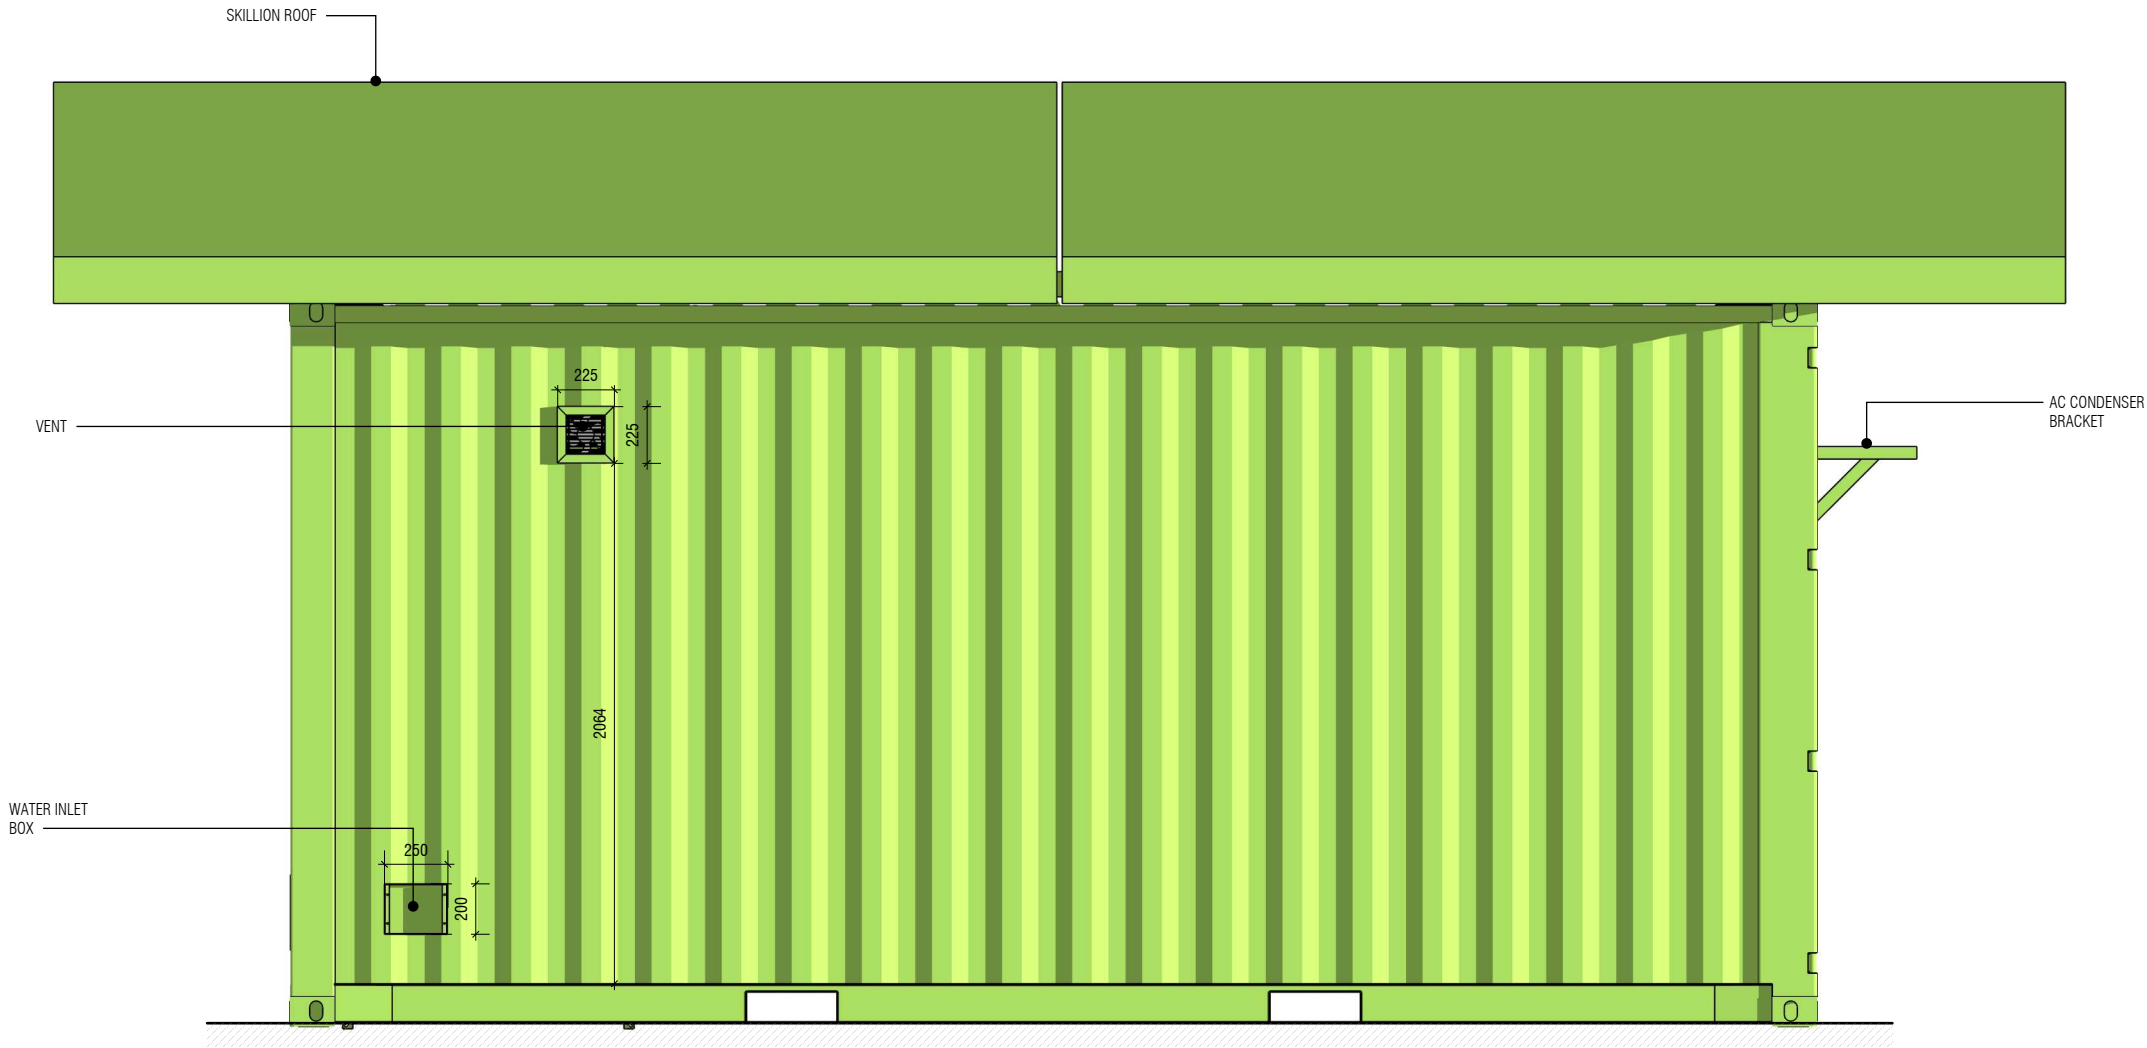

01
A1-01

REAR ELEVATION
Scale: 1:30m

NOTE:

THIS DRAWING AND/OR DESIGN BY ADF WILL BE SUBJECT TO ADDITIONAL DESIGN SCRUTINY BY THE CLIENT, ENGINEERS AND/OR BUILDERS IF REQUIRED. THIS DRAWING AND/OR DESIGN IS COPYRIGHT AND MUST NOT BE USED, REPRODUCED OR COPIED WHOLLY OR IN PART WITHOUT WRITTEN PERMISSION OF ADF. YOU ACKNOWLEDGE THAT THE PRODUCTS, DESIGN AND METHODS OF ADF MAY ALSO BE COVERED BY OTHERS' INTELLECTUAL PROPERTY RIGHTS, INCLUDING BUT NOT LIMITED TO TRADEMARKS AND PATENTS APPLICATIONS. ALL AND ANY CHANGES, MODIFICATIONS OR ADDITIONS TO THIS DRAWING AND/OR DESIGN ARE DEEMED TO BE THE PROPERTY OF ADF. COPYRIGHT ©ADF.

DO NOT SCALE DRAWINGS. FIGURED DIMENSIONS TAKE PRECEDENCE OVER SCALED DIMENSIONS. THIS DRAWING IS PART OF A SET, AND SHOULD BE READ IN CONJUNCTION WITH ALL OTHER DOCUMENTS. VERIFY ALL DIMENSION ON SITE PRIOR TO COMMENCING CONSTRUCTION OR FABRICATION. REPORT ANY DISCREPANCIES TO THE ARCHITECT FOR VERIFICATION.

Revision Schedule:			
Rev:	Date:	By:	Rev Description:
00	00-00	00	

Finish:

Notes:



BESPOKE CONTAINERS

8 High Street,
Wodonga VIC 3690

Client:

Project Title:

NOOSA
BARISTA BOX
BELBRIDGE

Drawing Title:

AS SHOWN

Design by:

WBD

Drawn Date:

05-02-2025

Drawing No:

00-00

Sheet No:

06

00

NOTE:


THIS DRAWING AND/OR DESIGN BY ADF WILL BE SUBJECT TO ADDITIONAL DESIGN SCRUNITY BY THE CLIENT. ENGINEERS AND/OR BUILDERS IF REQUIRED. THIS DRAWING AND/OR DESIGN IS COPYRIGHT AND MUST NOT BE USED, REPRODUCED OR COPIED WHOLLY OR IN PART WITHOUT WRITTEN PERMISSION OF ADF. YOU ACKNOWLEDGE THAT THE PRODUCTS, DESIGN AND METHODS OF ADF MAY ALSO BE COVERED BY OTHERS INTELLECTUAL PROPERTY RIGHTS, INCLUDING BUT NOT LIMITED TO TRADEMARKS AND PATENTS APPLICATIONS. ALL AND ANY CHANGES, MODIFICATIONS OR ADDITIONS TO THIS DRAWING AND/ OR DESIGN ARE DEEMED TO BE THE PROPERTY OF ADF. COPYRIGHT ©ADF.

DO NOT SCALE DRAWINGS FIGURED DIMENSIONS TAKE PRECEDENCE OVER SCALED DIMENSIONS. THIS DRAWING IS PART OF A SET, AND SHOULD BE READ IN CONJUNCTION WITH ALL OTHER DOCUMENTS. VERIFY ALL DIMENSION ON SITE PRIOR TO COMMENCING CONSTRUCTION OR FABRICATION. REPORT ANY DISCREPANCIES TO THE ARCHITECT FOR VERIFICATION.

Revision Schedule:			
Rev:	Date:	By:	Rev Description:
00	00-00	00	

Finish:

Notes:

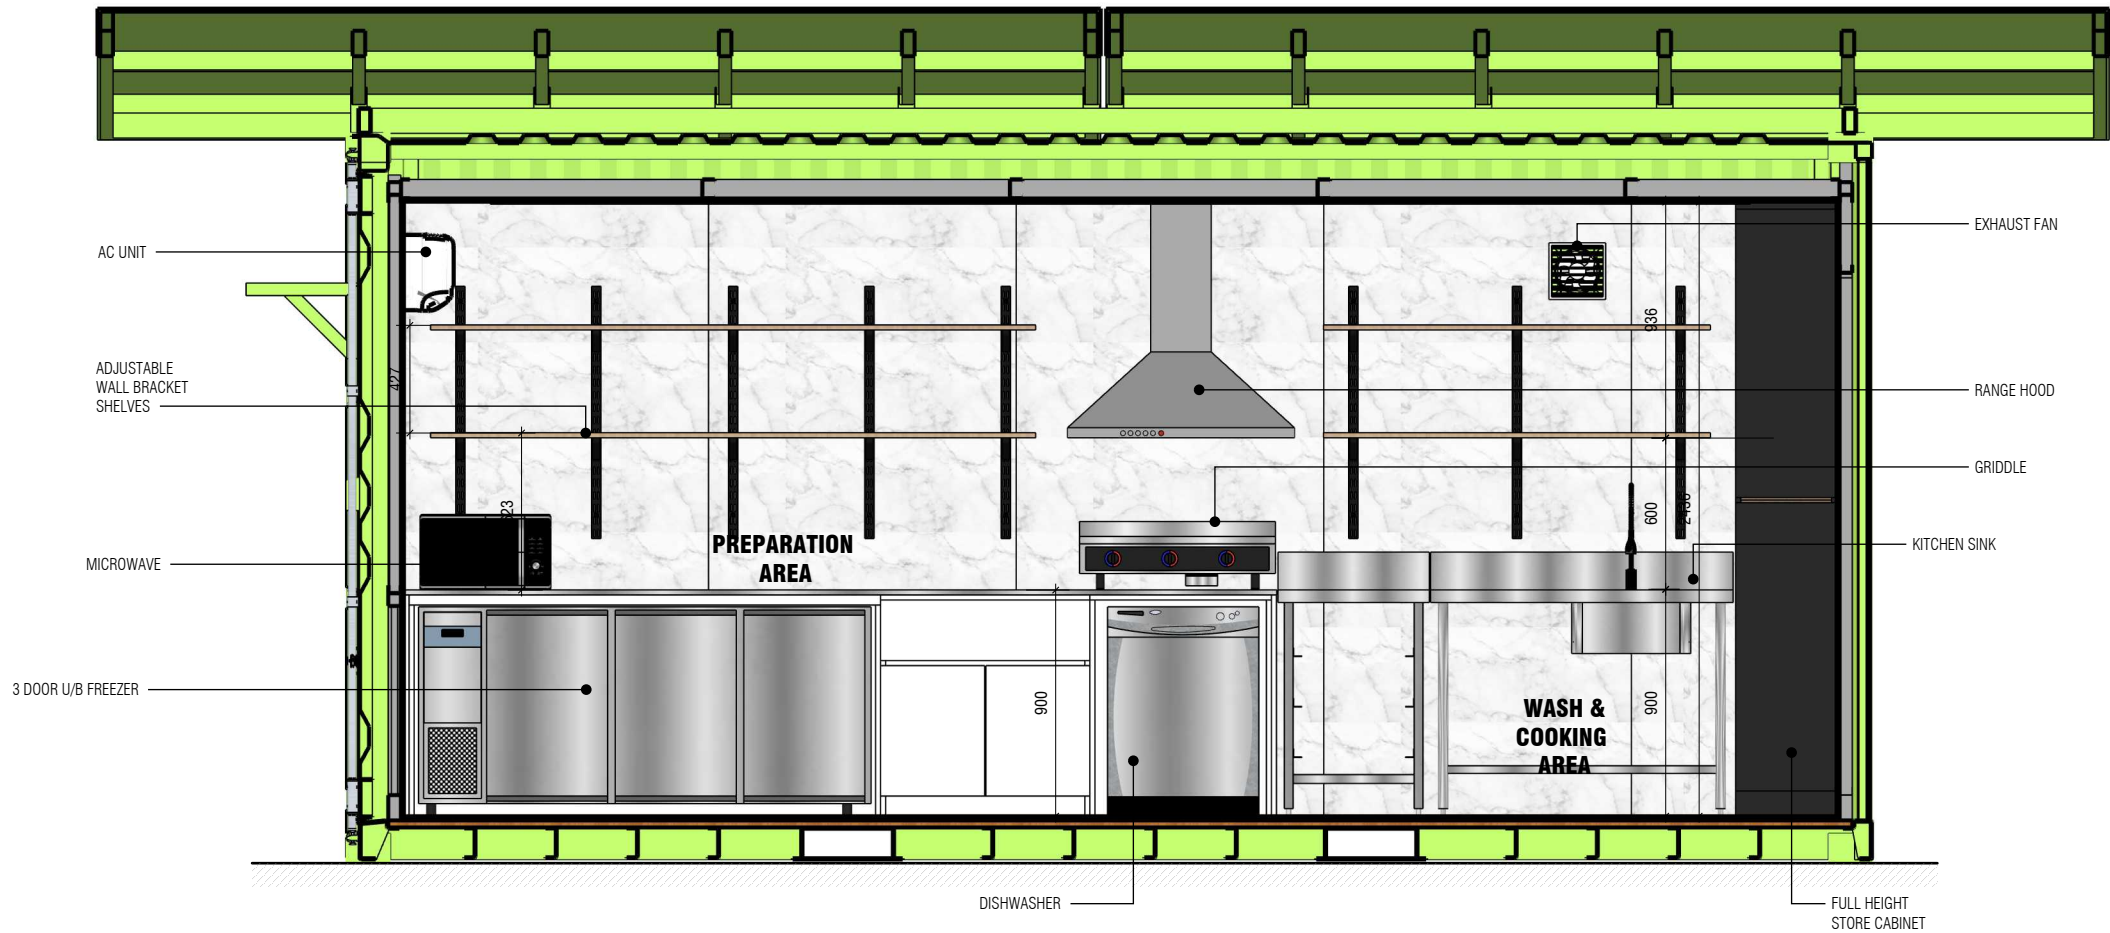

01SECTION-1

A1-01Scale: 1:30m



BESPOKE CONTAINERS

8 High Street,
Wodonga VIC 3690

Client:


Project Title:

NOOSA
BARISTA BOX
BELBRIDGE

Drawing Title:

AS SHOWN

Design by:	Drawn Date:	
WBD	05-02-2025	
Drawing No:	Sheet No:	
00-00	07	00

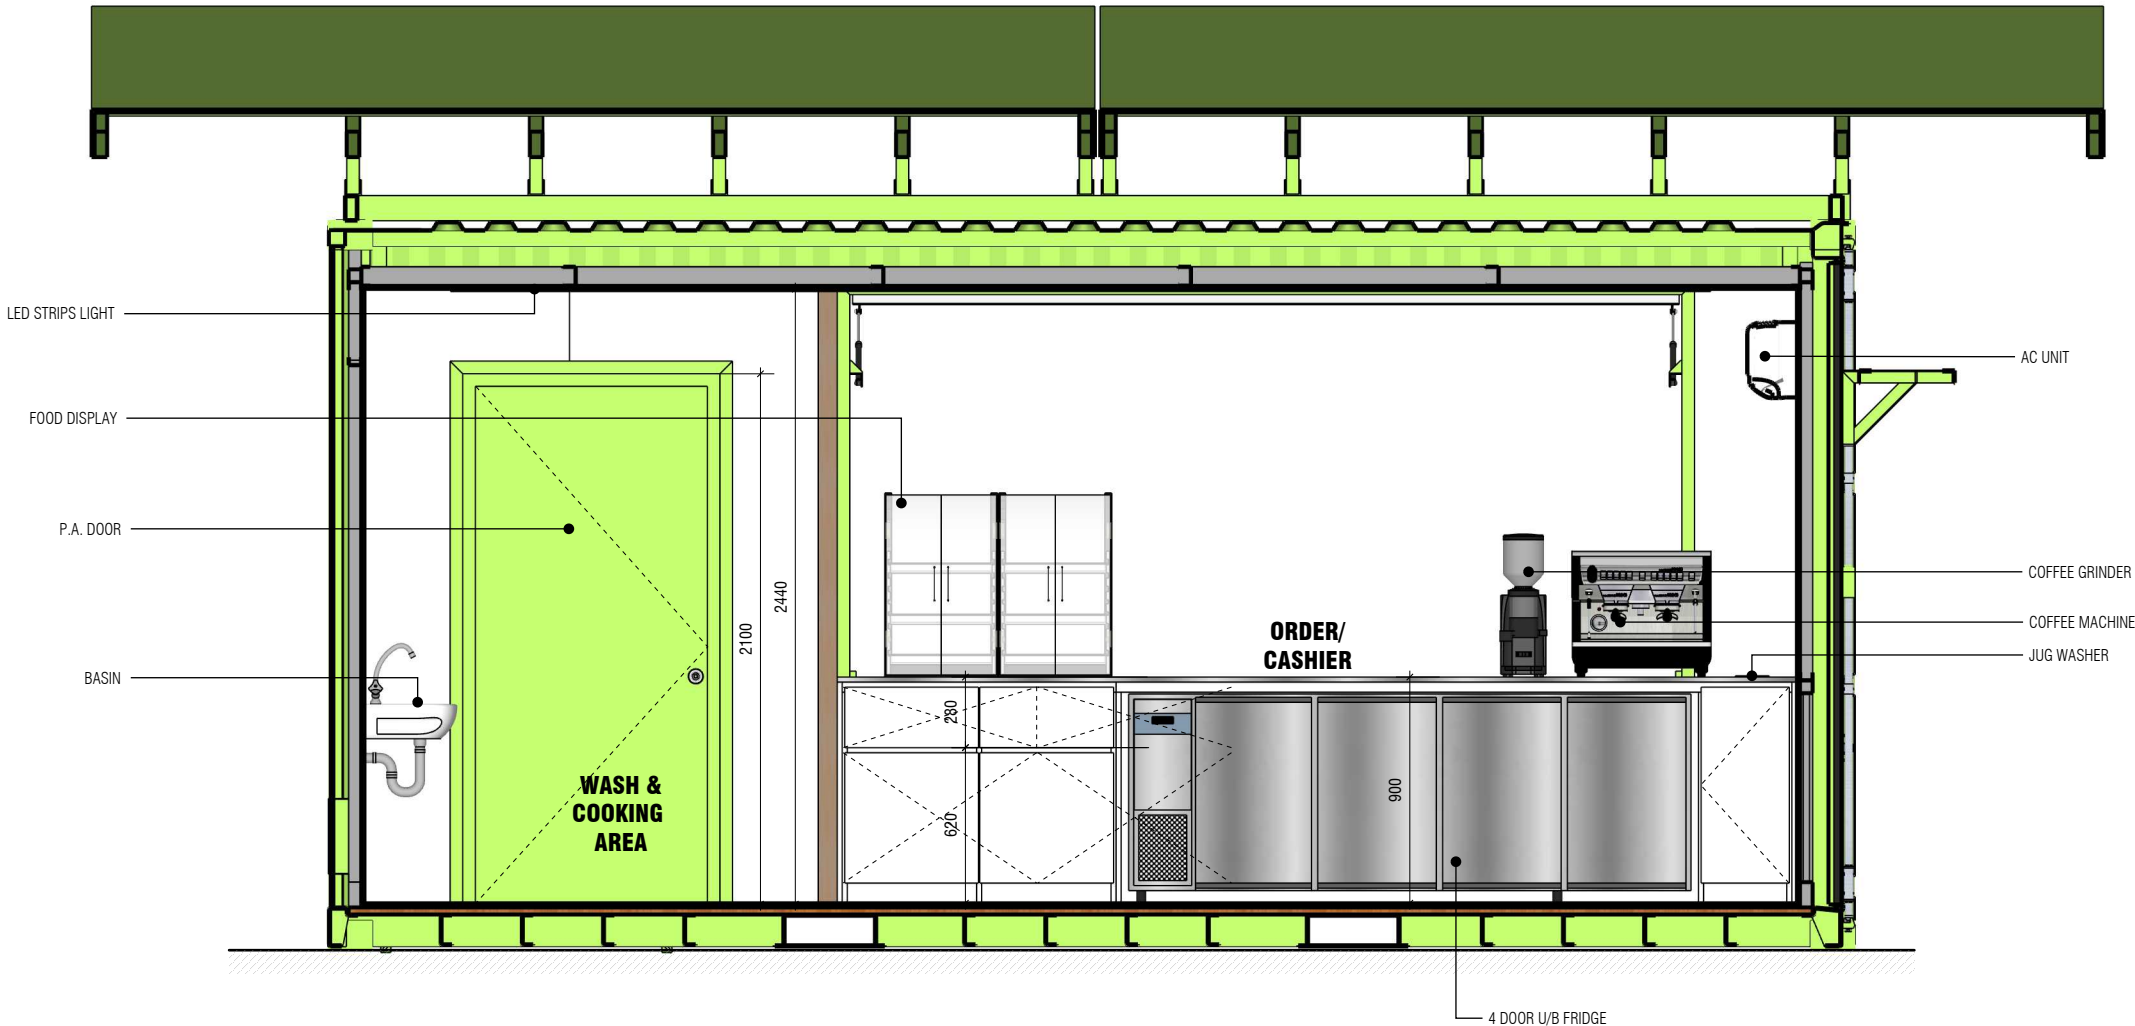

01 SECTION-2
A1-01 Scale: 1:30m

NOTE:

THIS DRAWING AND/OR DESIGN BY ADF WILL BE SUBJECT TO ADDITIONAL DESIGN SCRUNITY BY THE CLIENT. ENGINEERS AND/OR BUILDERS IF REQUIRED. THIS DRAWING AND/OR DESIGN IS COPYRIGHT AND MUST NOT BE USED, REPRODUCED OR COPIED WHOLLY OR IN PART WITHOUT WRITTEN PERMISSION OF ADF. YOU ACKNOWLEDGE THAT THE PRODUCTS, DESIGN AND METHODS OF ADF MAY ALSO BE COVERED BY OTHERS INTELLECTUAL PROPERTY RIGHTS, INCLUDING BUT NOT LIMITED TO TRADEMARKS AND PATENTS APPLICATIONS. ALL AND ANY CHANGES, MODIFICATIONS OR ADDITIONS TO THIS DRAWING AND/ OR DESIGN ARE DEEMED TO BE THE PROPERTY OF ADF. COPYRIGHT ©ADF.

DO NOT SCALE DRAWINGS FIGURED DIMENSIONS TAKE PRECEDENCE OVER SCALED DIMENSIONS. THIS DRAWING IS PART OF A SET, AND SHOULD BE READ IN CONJUNCTION WITH ALL OTHER DOCUMENTS. VERIFY ALL DIMENSION ON SITE PRIOR TO COMMENCING CONSTRUCTION OR FABRICATION. REPORT ANY DISCREPANCIES TO THE ARCHITECT FOR VERIFICATION.

Revision Schedule:

Rev:	Date:	By:	Rev Description:
00	00-00	00	

Finish:

Notes:



BESPOKE CONTAINERS

8 High Street,
Wodonga VIC 3690

Client:

Project Title:

NOOSA
BARISTA BOX
BELBRIDGE

Drawing Title:

AS SHOWN

Design by:

WBD

Drawn Date:

05-02-2025

Drawing No:

00-00


Sheet No:

08

00

Drawing No:

00-00

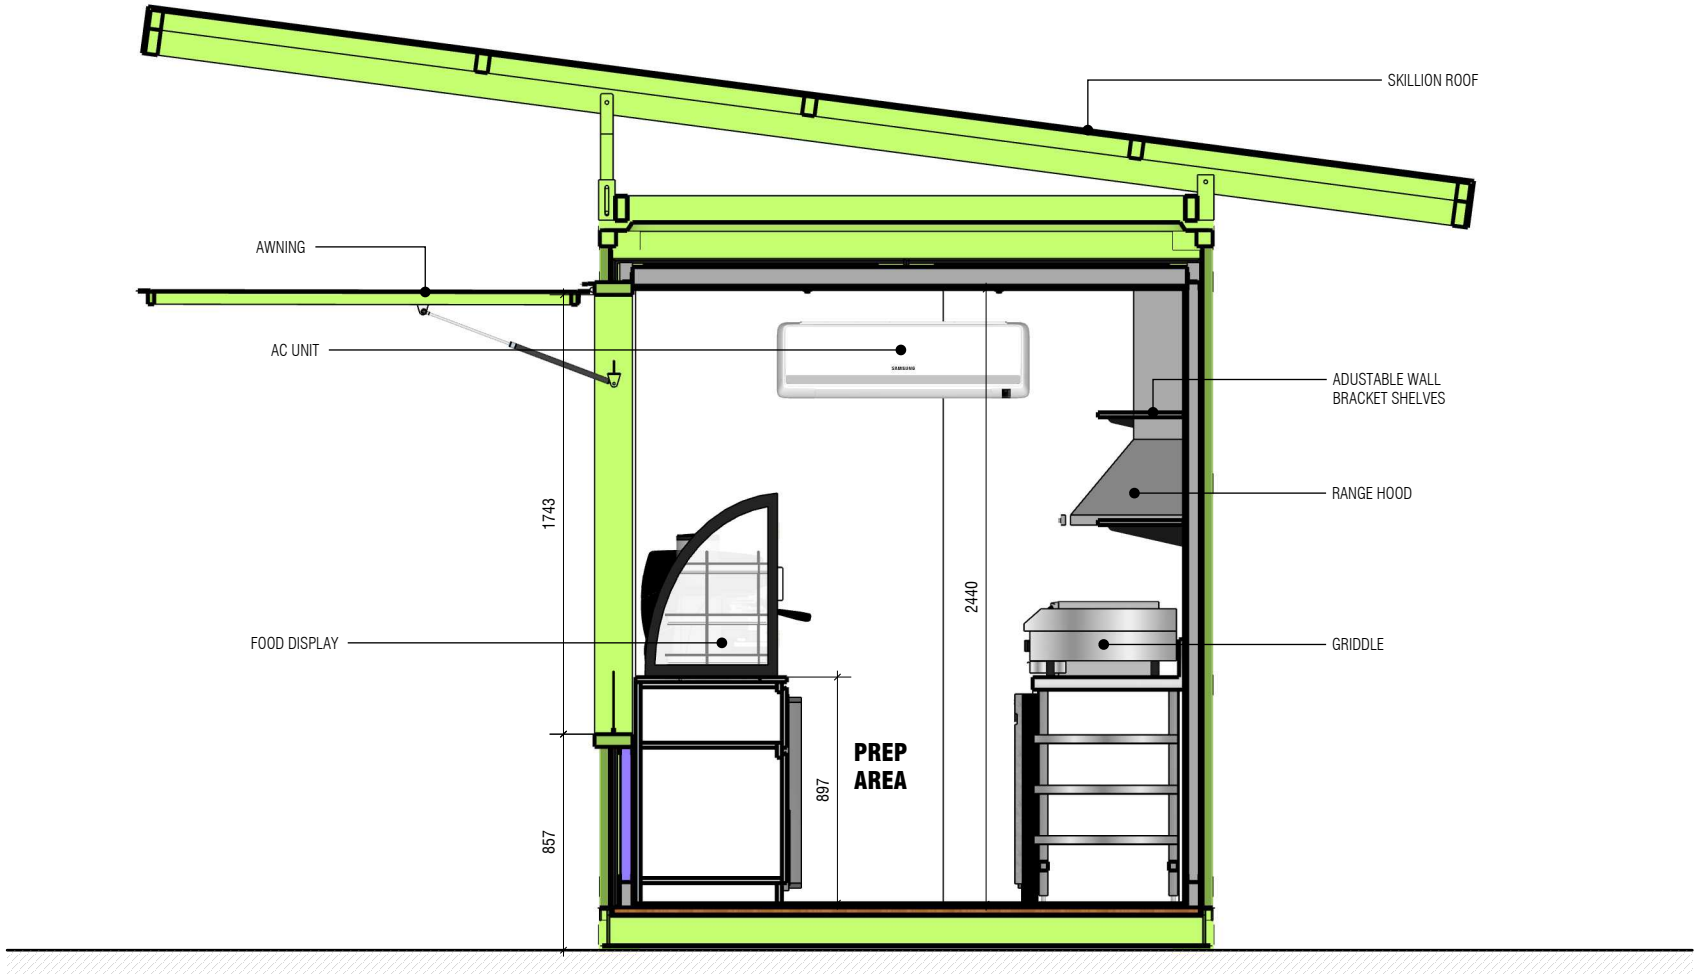

01 SECTION-3
A1-01 Scale: 1:30m

NOTE:

THIS DRAWING AND/OR DESIGN BY AOF WILL BE SUBJECT TO ADDITIONAL DESIGN SCRUTINY BY THE CLIENT, ENGINEERS AND/OR BUILDERS IF REQUIRED. THIS DRAWING AND/OR DESIGN IS COPYRIGHT AND MUST NOT BE USED, REPRODUCED OR COPIED WHOLLY OR IN PART WITHOUT WRITTEN PERMISSION OF AOF. YOU ACKNOWLEDGE THAT THE PRODUCTS, DESIGN AND METHODS OF AOF MAY ALSO BE COVERED BY OTHERS' INTELLECTUAL PROPERTY RIGHTS, INCLUDING BUT NOT LIMITED TO TRADEMARKS AND PATENTS APPLICATIONS. ALL AND ANY CHANGES, MODIFICATIONS OR ADDITIONS TO THIS DRAWING AND/OR DESIGN ARE DEEMED TO BE THE PROPERTY OF AOF. COPYRIGHT ©AOF.

DO NOT SCALE DRAWINGS FIGURED DIMENSIONS TAKE PRECEDENCE OVER SCALED DIMENSIONS. THIS DRAWING IS PART OF A SET, AND SHOULD BE READ IN CONJUNCTION WITH ALL OTHER DOCUMENTS. VERIFY ALL DIMENSION ON SITE PRIOR TO COMMENCING CONSTRUCTION OR FABRICATION. REPORT ANY DISCREPANCIES TO THE ARCHITECT FOR VERIFICATION.

Revision Schedule:

Rev:	Date:	By:	Rev Description:
00	00-00	00	

Finish:

Notes:



BESPOKE CONTAINERS

8 High Street,
Wodonga VIC 3690

Client:

Project Title:

NOOSA
BARISTA BOX
BELBRIDGE

Drawing Title:

AS SHOWN

Design by:

WBD

Drawn Date:

05-02-2025


Drawing No:

00-00

Sheet No:

09

00

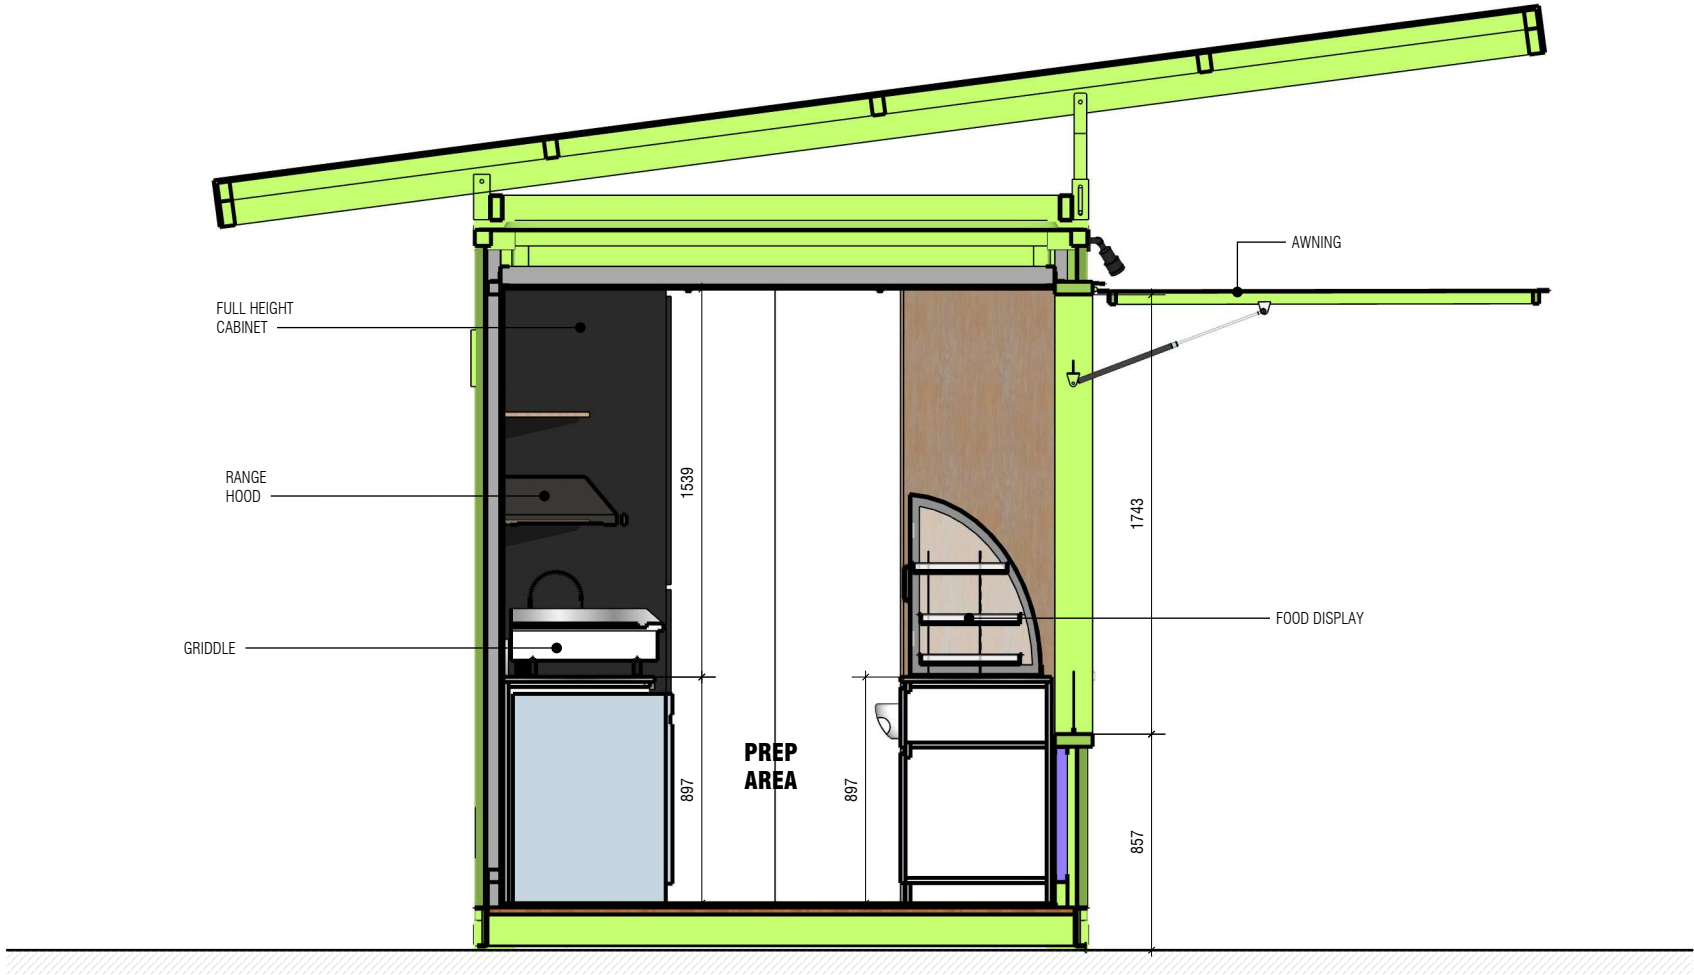

01SECTION-4

A1-01Scale: 1:30m

NOTE:

THIS DRAWING AND/OR DESIGN BY ADF WILL BE SUBJECT TO ADDITIONAL DESIGN SCRUTINY BY THE CLIENT, ENGINEERS AND/OR BUILDERS IF REQUIRED. THIS DRAWING AND/OR DESIGN IS COPYRIGHT AND MUST NOT BE USED, REPRODUCED OR COPIED WHOLLY OR IN PART WITHOUT WRITTEN PERMISSION OF ADF. YOU ACKNOWLEDGE THAT THE PRODUCTS, DESIGN AND METHODS OF ADF MAY ALSO BE COVERED BY OTHERS' INTELLECTUAL PROPERTY RIGHTS, INCLUDING BUT NOT LIMITED TO TRADEMARKS AND PATENTS APPLICATIONS. ALL AND ANY CHANGES, MODIFICATIONS OR ADDITIONS TO THIS DRAWING AND/OR DESIGN ARE DEEMED TO BE THE PROPERTY OF ADF. COPYRIGHT ©ADF.

DO NOT SCALE DRAWINGS. FIGURED DIMENSIONS TAKE PRECEDENCE OVER SCALED DIMENSIONS. THIS DRAWING IS PART OF A SET, AND SHOULD BE READ IN CONJUNCTION WITH ALL OTHER DOCUMENTS. VERIFY ALL DIMENSION ON SITE PRIOR TO COMMENCING CONSTRUCTION OR FABRICATION. REPORT ANY DISCREPANCIES TO THE ARCHITECT FOR VERIFICATION.

Revision Schedule:			
Rev:	Date:	By:	Rev Description:
00	00-00	00	

Finish:

Notes:



BESPOKE CONTAINERS

8 High Street,
Wodonga VIC 3690

Client:

Project Title:

NOOSA
BARISTA BOX
BELBRIDGE

Drawing Title:

AS SHOWN

Design by:	Drawn Date:
WBD	05-02-2025

Drawing No:	Sheet No:	
00-00	10	00