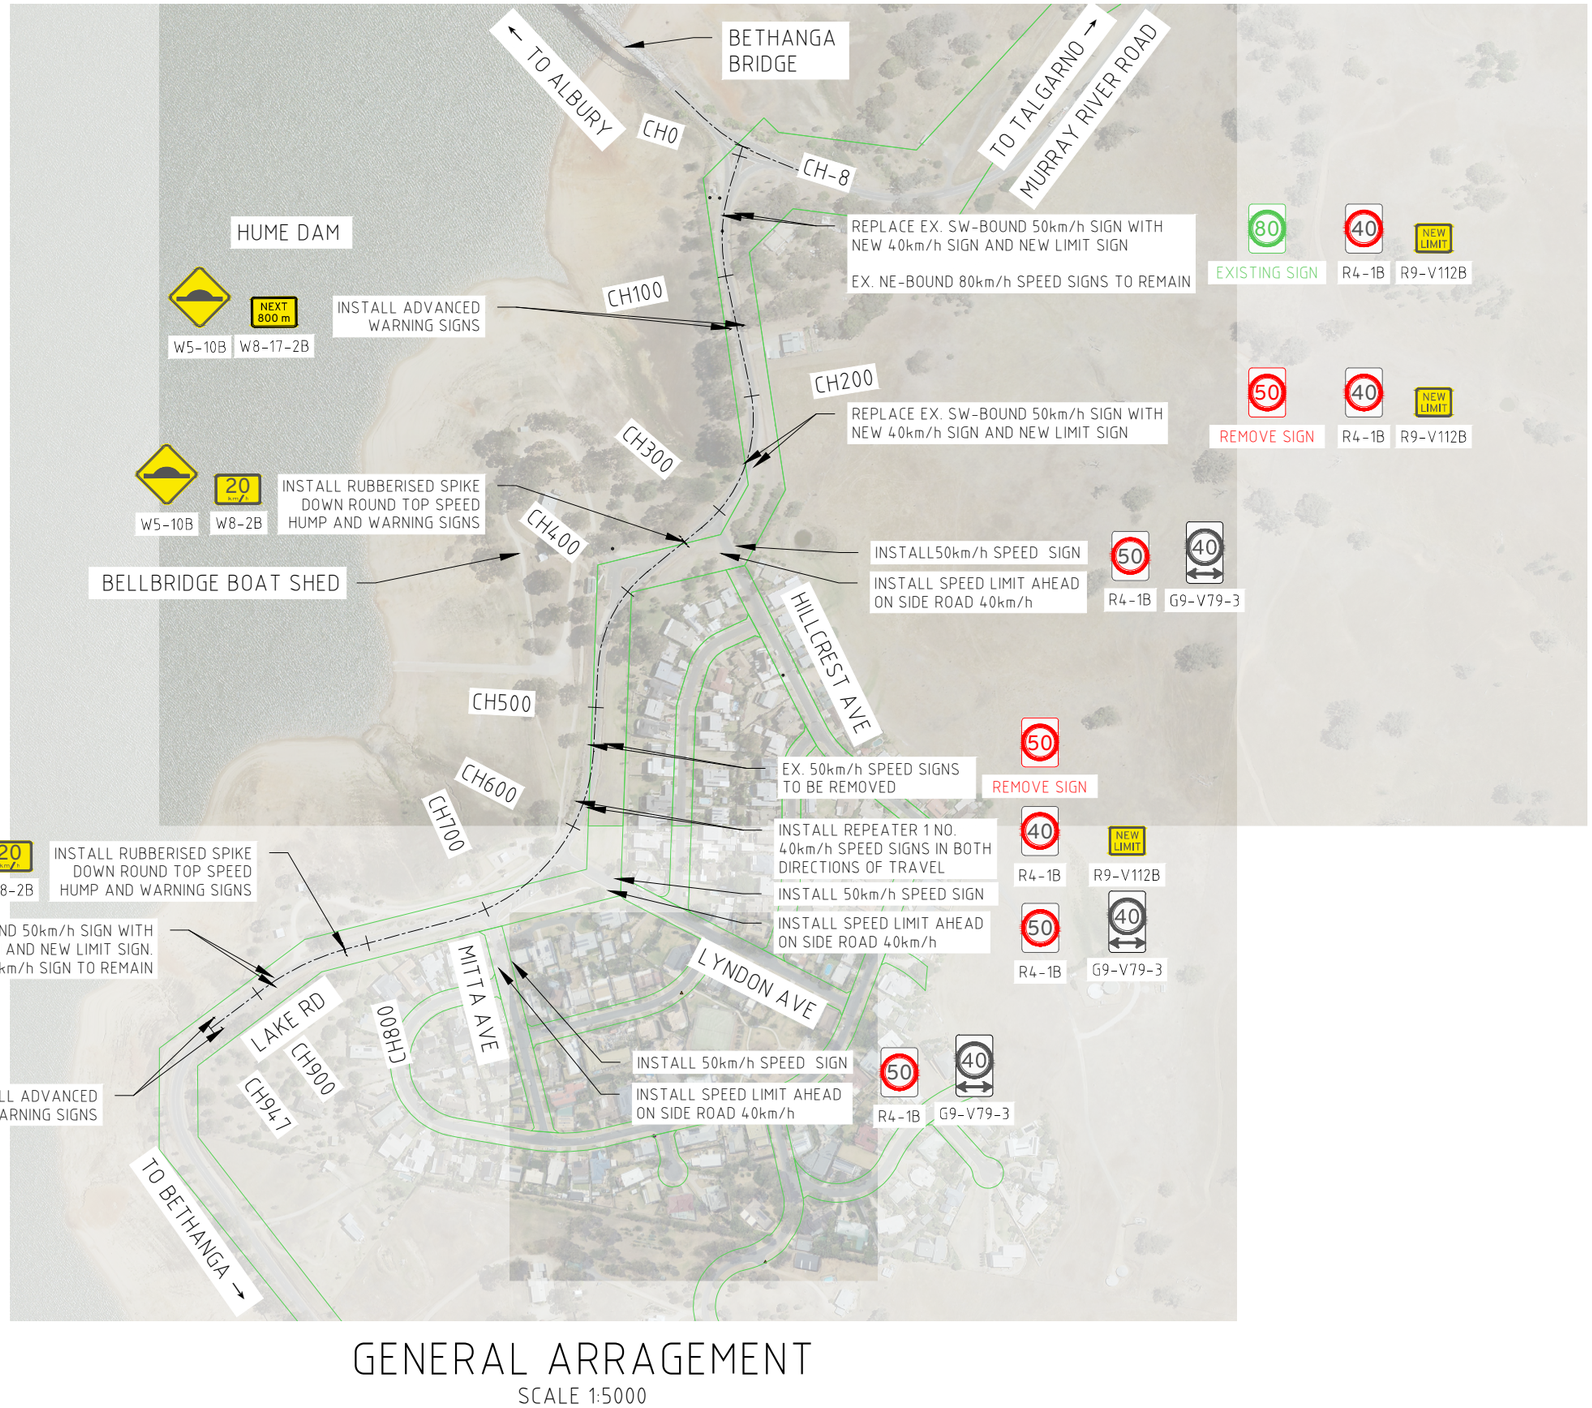

GENERAL ARRAGEMENT

SCALE 1:5000

THIS DRAWING IS COLOUR-DEPENDENT. MONOCHROME COPIES MAY OMIT CRITICAL INFORMATION

REV	DESCRIPTION	DESIGNER INITIAL/DATE	VERIFIED INITIAL/DATE	APPROVED INITIAL/DATE
B	CONSULTATION ISSUE	SH/05.05.26	JH/05.05.26	JH/05.05.26
A	INITIAL ISSUE	SH/23.04.26	SH/23.04.26	JH/23.04.26

COORDINATE SYSTEM: GDA 2020 MGA ZONE 55 HEIGHT DATUM: NO ASSIGNED DATUM

SCALE: 1:5,000

CONSULTANT LOGO

COUNCIL LOGO

towongshire
innovation : technology : sustainability

32 TOWONG STREET TALLANGATTA VIC, 3700 AUSTRALIA
PO BOX 55, TALLANGATTA VIC 3700 AUSTRALIA
T 1300 35 222 E info@towong.vic.gov.au W www.towong.vic.gov.au

DRAWN	SH
DESIGNER	SH
DRAFTING CHECK	SH
DESIGN CHECK	SH
APPROVED	JH
DATE	05.05.26

BELLBRIDGE
LAKE ROAD
BELLBRIDGE TRAFFIC CALMING UPGRADE
SPEED HUMP AND SPEED REDUCTION POSTING
GENERAL ARRANGEMENT
DRAWING DETAILS/CHAINAGE RANGE

DRAWING SET No. 202685 SHEET: 1 OF 1 A3
STATUS: FUNCTIONAL DESIGN

DRG No.	REV	VER	EDMS	AMD
SK001	B	1		A

FILE NAME C:\Users\sam.hall\Towong Shire Council\Infrastructure & Environment - General\Projects\Bellbridge Speed Reduction Upgrade\Design\CADD\C_Design.dwg PLOTTED BY: SAM HALL PLOT DATE 05/05/26