


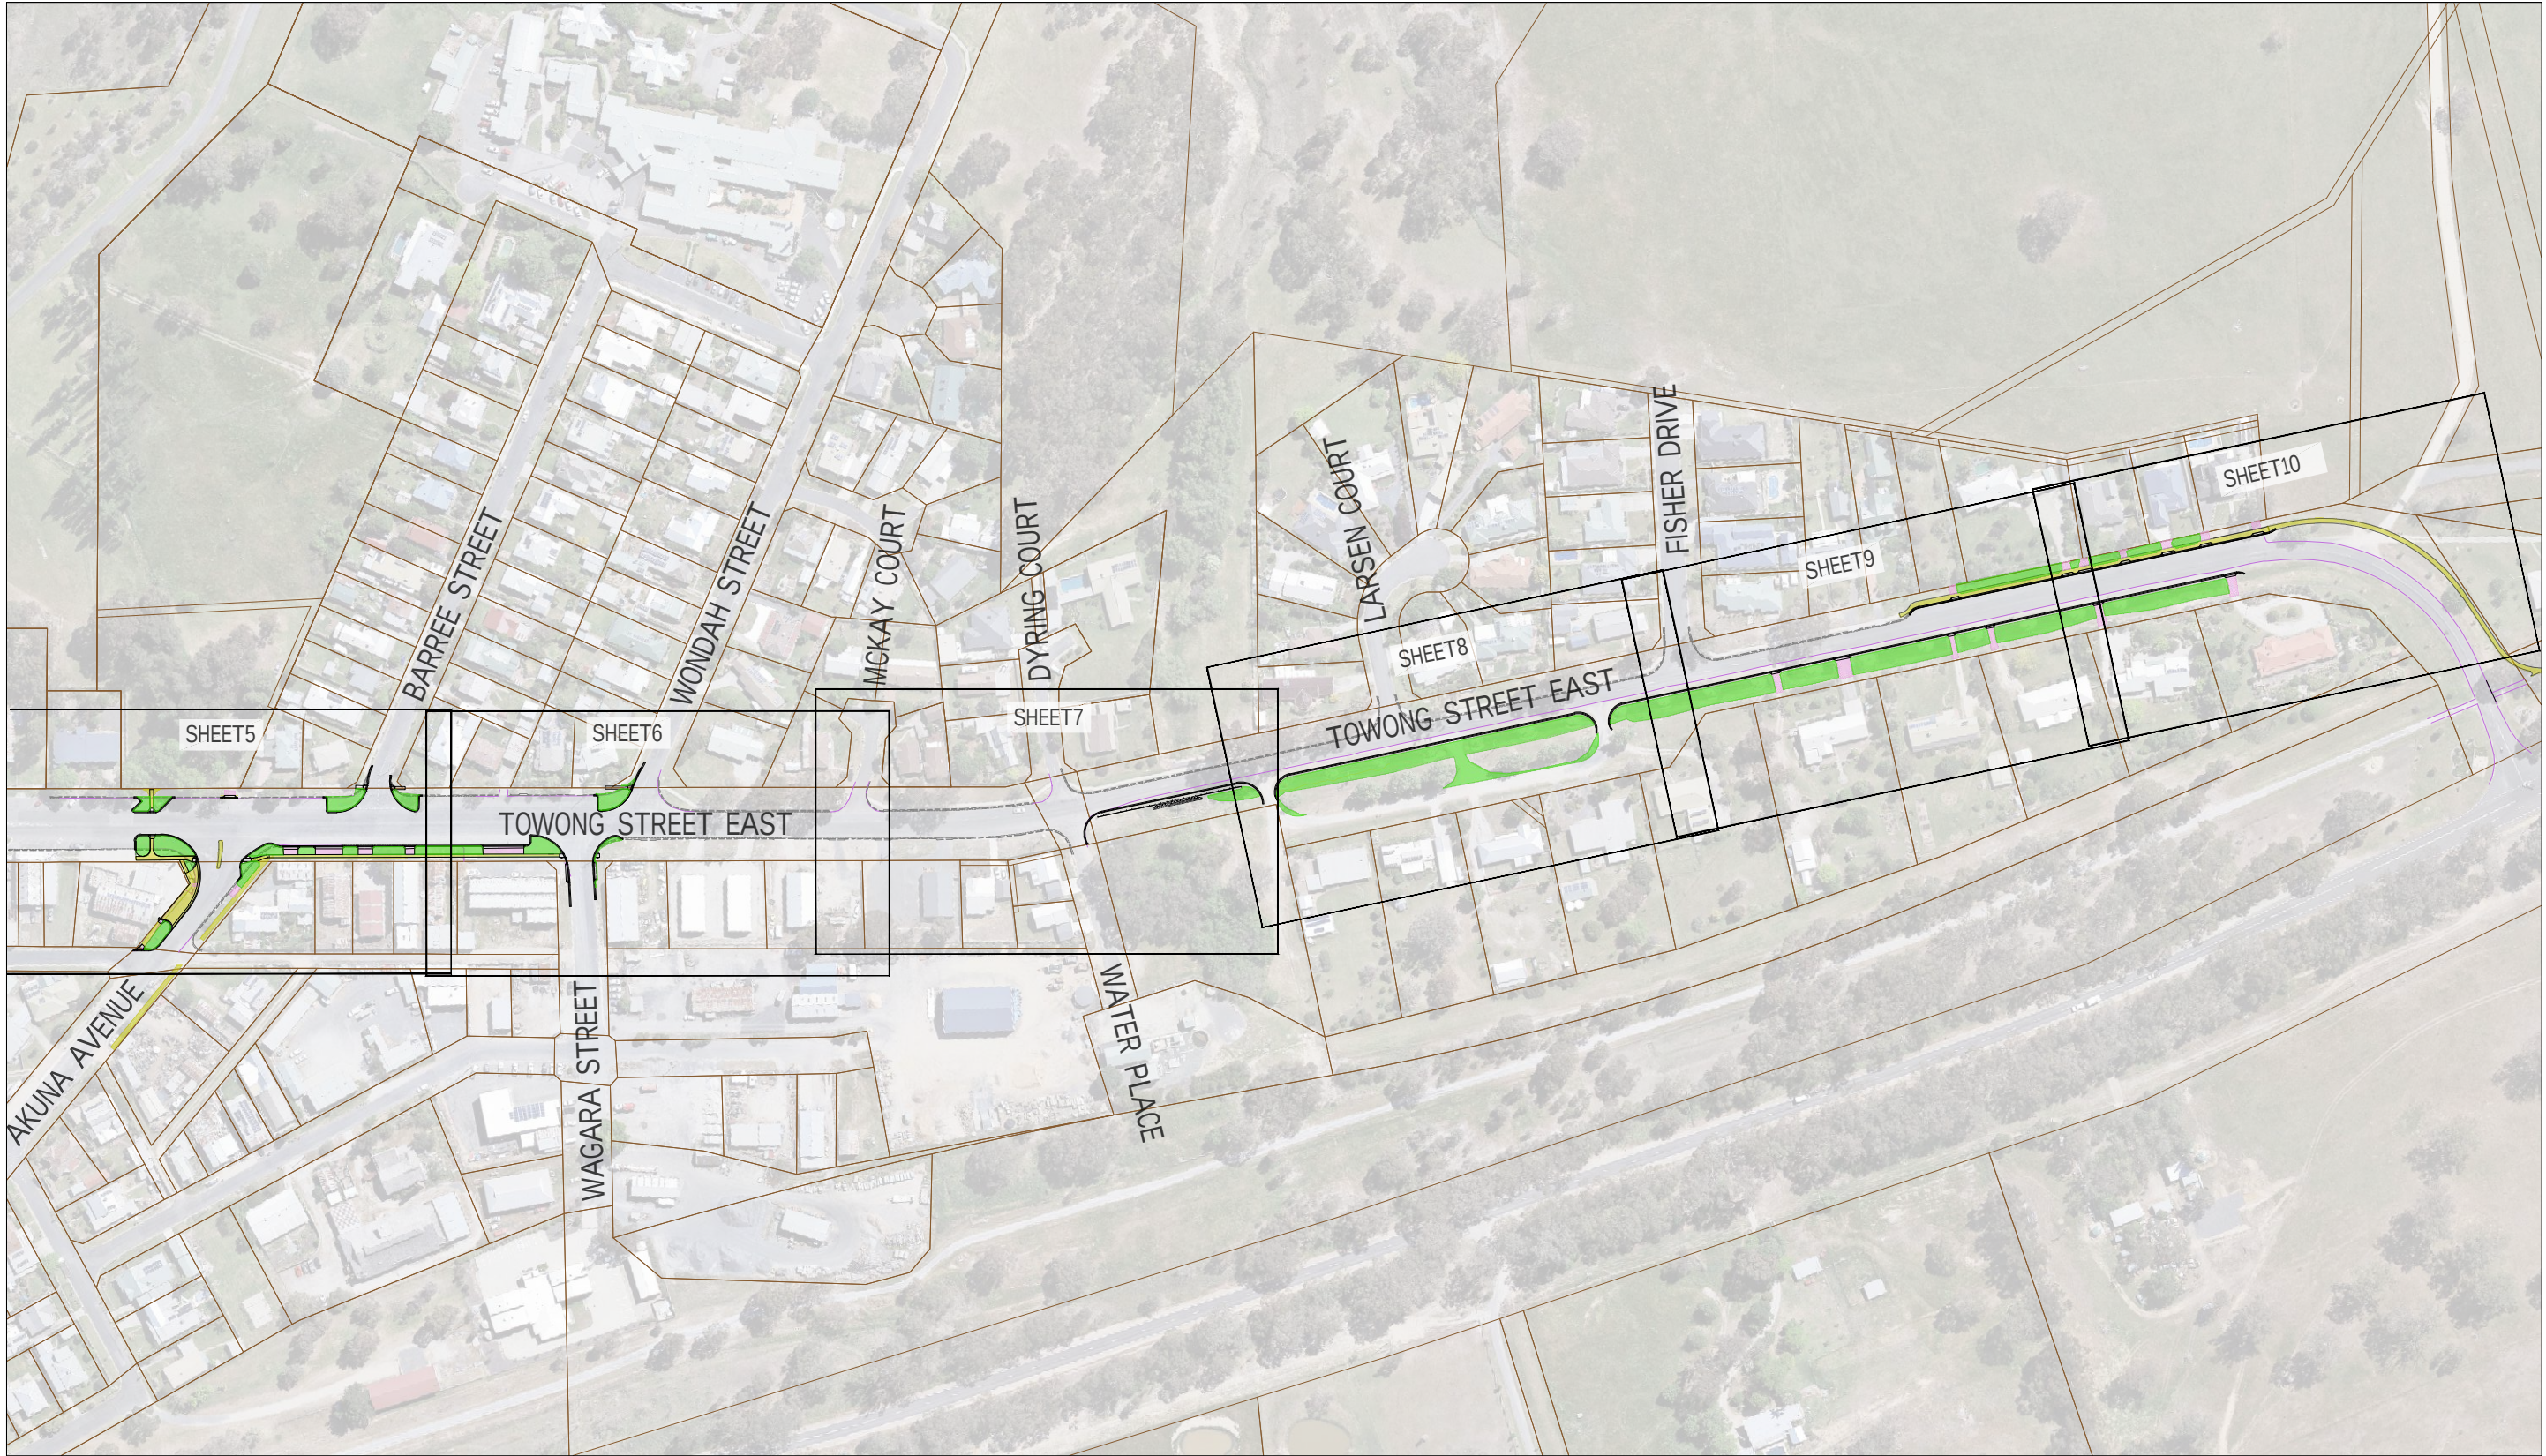

DYBD REQUIRED BEFORE ALL WORKS COMMENCE

FINISHED DRAWING
FOR CONSTRUCTION

SIGNED HUSHAM AL JAWAD
DATE 26/05/2021

REV	DATE	COMMENT	INITIALS
REVA	4/3/21	CONSULTATION ISSUE	SH
REVB	3/9/21	TENDER ISSUE	SH
REVC	20/8/21	CONSTRUCTION ISSUE	CM



32 TOWONG STREET [PO BOX 55]
TALLANGATTA VIC 3700
02 6071 5100
WWW.TOWONG.VIC.GOV.AU

TOWONG SHIRE COUNCIL


TOWONG STREET EAST
TALLANGATTA VIC 3700

TOWONG SHIRE COUNCIL

ALIGNMENT LAYOUT PLAN & PAVEMENT TYPE LIMITS
CH 0 - CH 160

DESIGNED	HA/RG/SH	DRAWING NO	
DRAWN	SH	15120	
CHECKED	HA		
APPROVED	HA	SHEET NO	PAGE SIZE
	SCALE	1:500	4
	UNIT	METRES	

A3

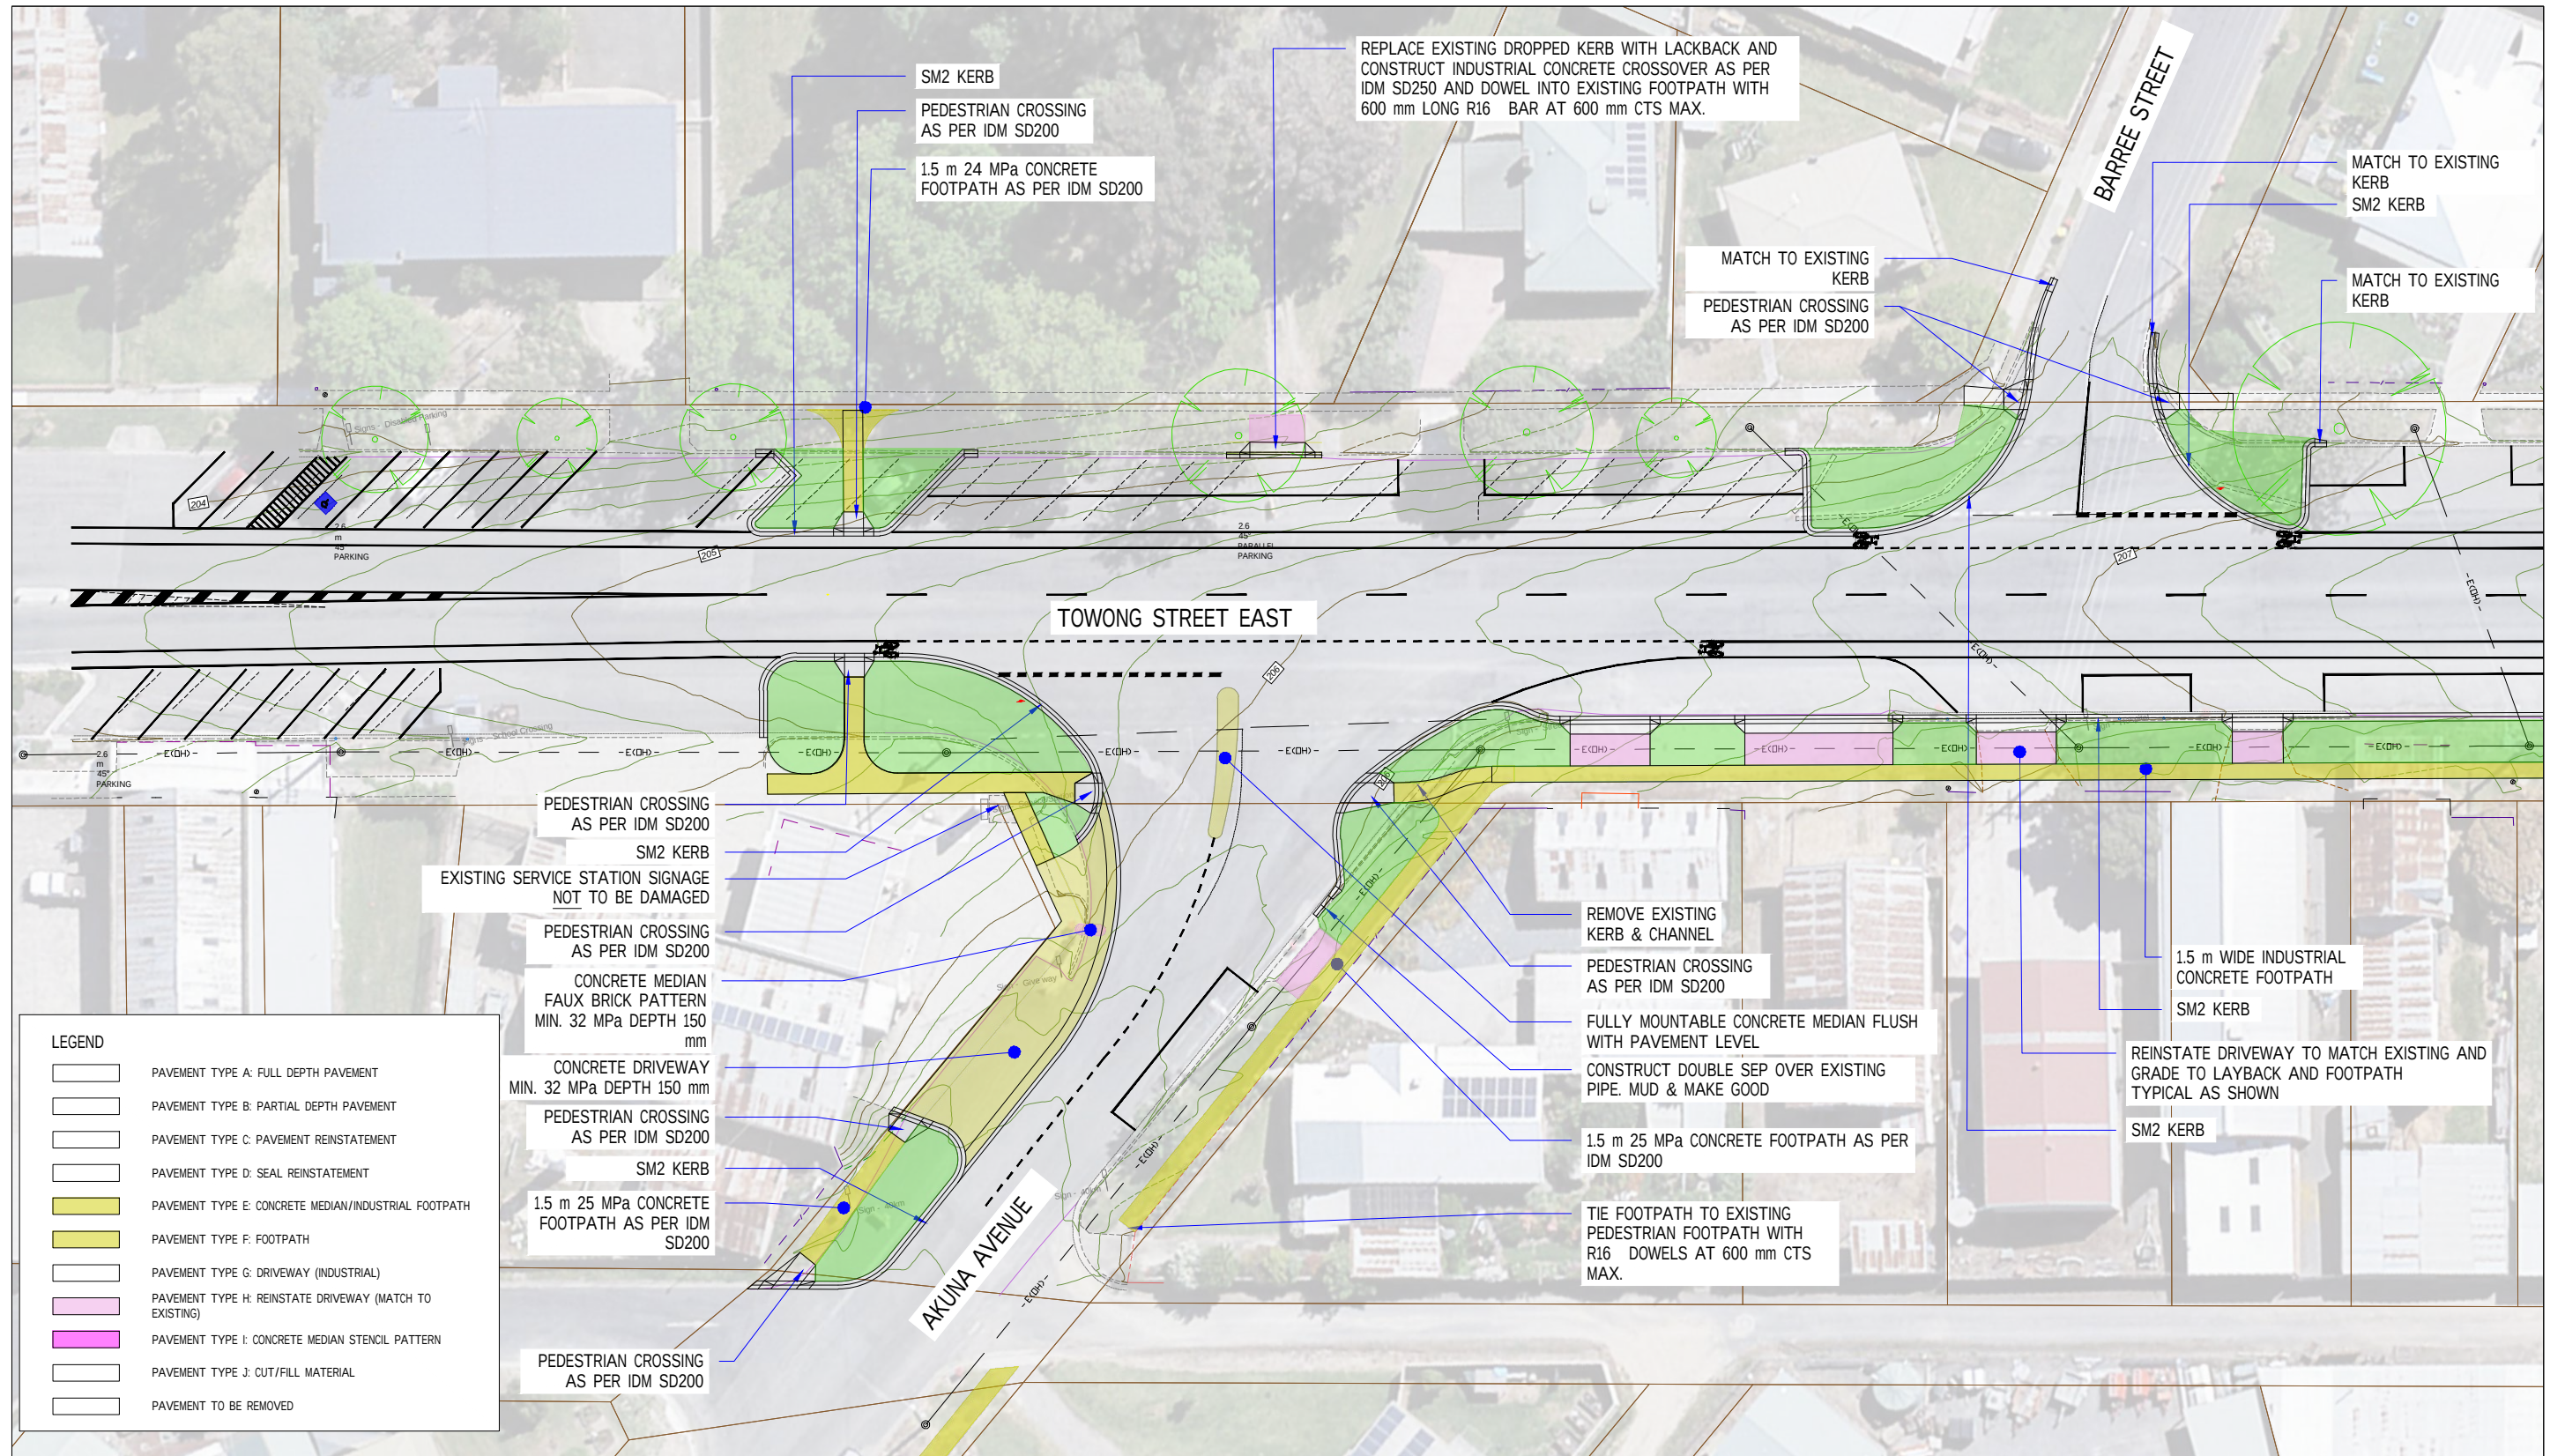

DYBD REQUIRED BEFORE ALL WORKS COMMENCE

FINISHED DRAWING
FOR CONSTRUCTION

SIGNED HUSHAM AL JAWAD
DATE 26/05/2021

REV	DATE	COMMENT	INITIALS
REVA	4/3/21	CONSULTATION ISSUE	SH
REVB	3/9/21	TENDER ISSUE	SH
REVC	20/8/21	CONSTRUCTION ISSUE	CM



32 TOWONG STREET [PO BOX 55]
TALLANGATTA VIC 3700
02 6071 5100
WWW.TOWONG.VIC.GOV.AU

TOWONG SHIRE COUNCIL

TOWONG STREET EAST
TALLANGATTA VIC 3700

TOWONG SHIRE COUNCIL


ALIGNMENT LAYOUT PLAN & PAVEMENT TYPE LIMITS
CH 0 - CH 160

DESIGNED	HA/RG/SH	DRAWING NO	
DRAWN	SH	15120	
CHECKED	HA		
APPROVED	HA	SHEET NO	PAGE SIZE
	SCALE	1:500	5
	UNIT	METRES	
		5	A3




SIGNED HUSHAM AL JAWAD
DATE 26/05/2021

REV	DATE	COMMENT	INITIALS
REVA	4/3/21	CONSULTATION ISSUE	SH
REVB	3/9/21	TENDER ISSUE	SH
REVC	20/8/21	CONSTRUCTION ISSUE	CM

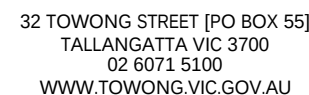

ALIGNMENT LAYOUT PLAN & PAVEMENT TYPE LIMITS
CH 160 - CH 340

DESIGNED		HA/RG/SH		DRAWING NO	
DRAWN		SH		15120	
CHECKED		HA			
APPROVED		HA		SHEET NO	PAGE SIZE
	SCALE	1:500		6	A3
	UNIT	METRES			

 


SIGNED HUSHAM AL JAWAD
DATE 26/05/2021

towongshire 
Innovation : technology : sustainability

32 TOWONG STREET [PO BOX 55]
TALLANGANGA VIC 3700
02 6071 5100
WWW.TOWONG.VIC.GOV.AU

ALIGNMENT LAYOUT PLAN & PAVEMENT TYPE LIMITS
CH 340 - CH 500

DESIGNED		HA/RG/SH		DRAWING NO	
DRAWN		SH		15120	
CHECKED		HA			
APPROVED		HA		SHEET NO	PAGE SIZE
	SCALE	1:500		7	A3
	UNIT	METRES			

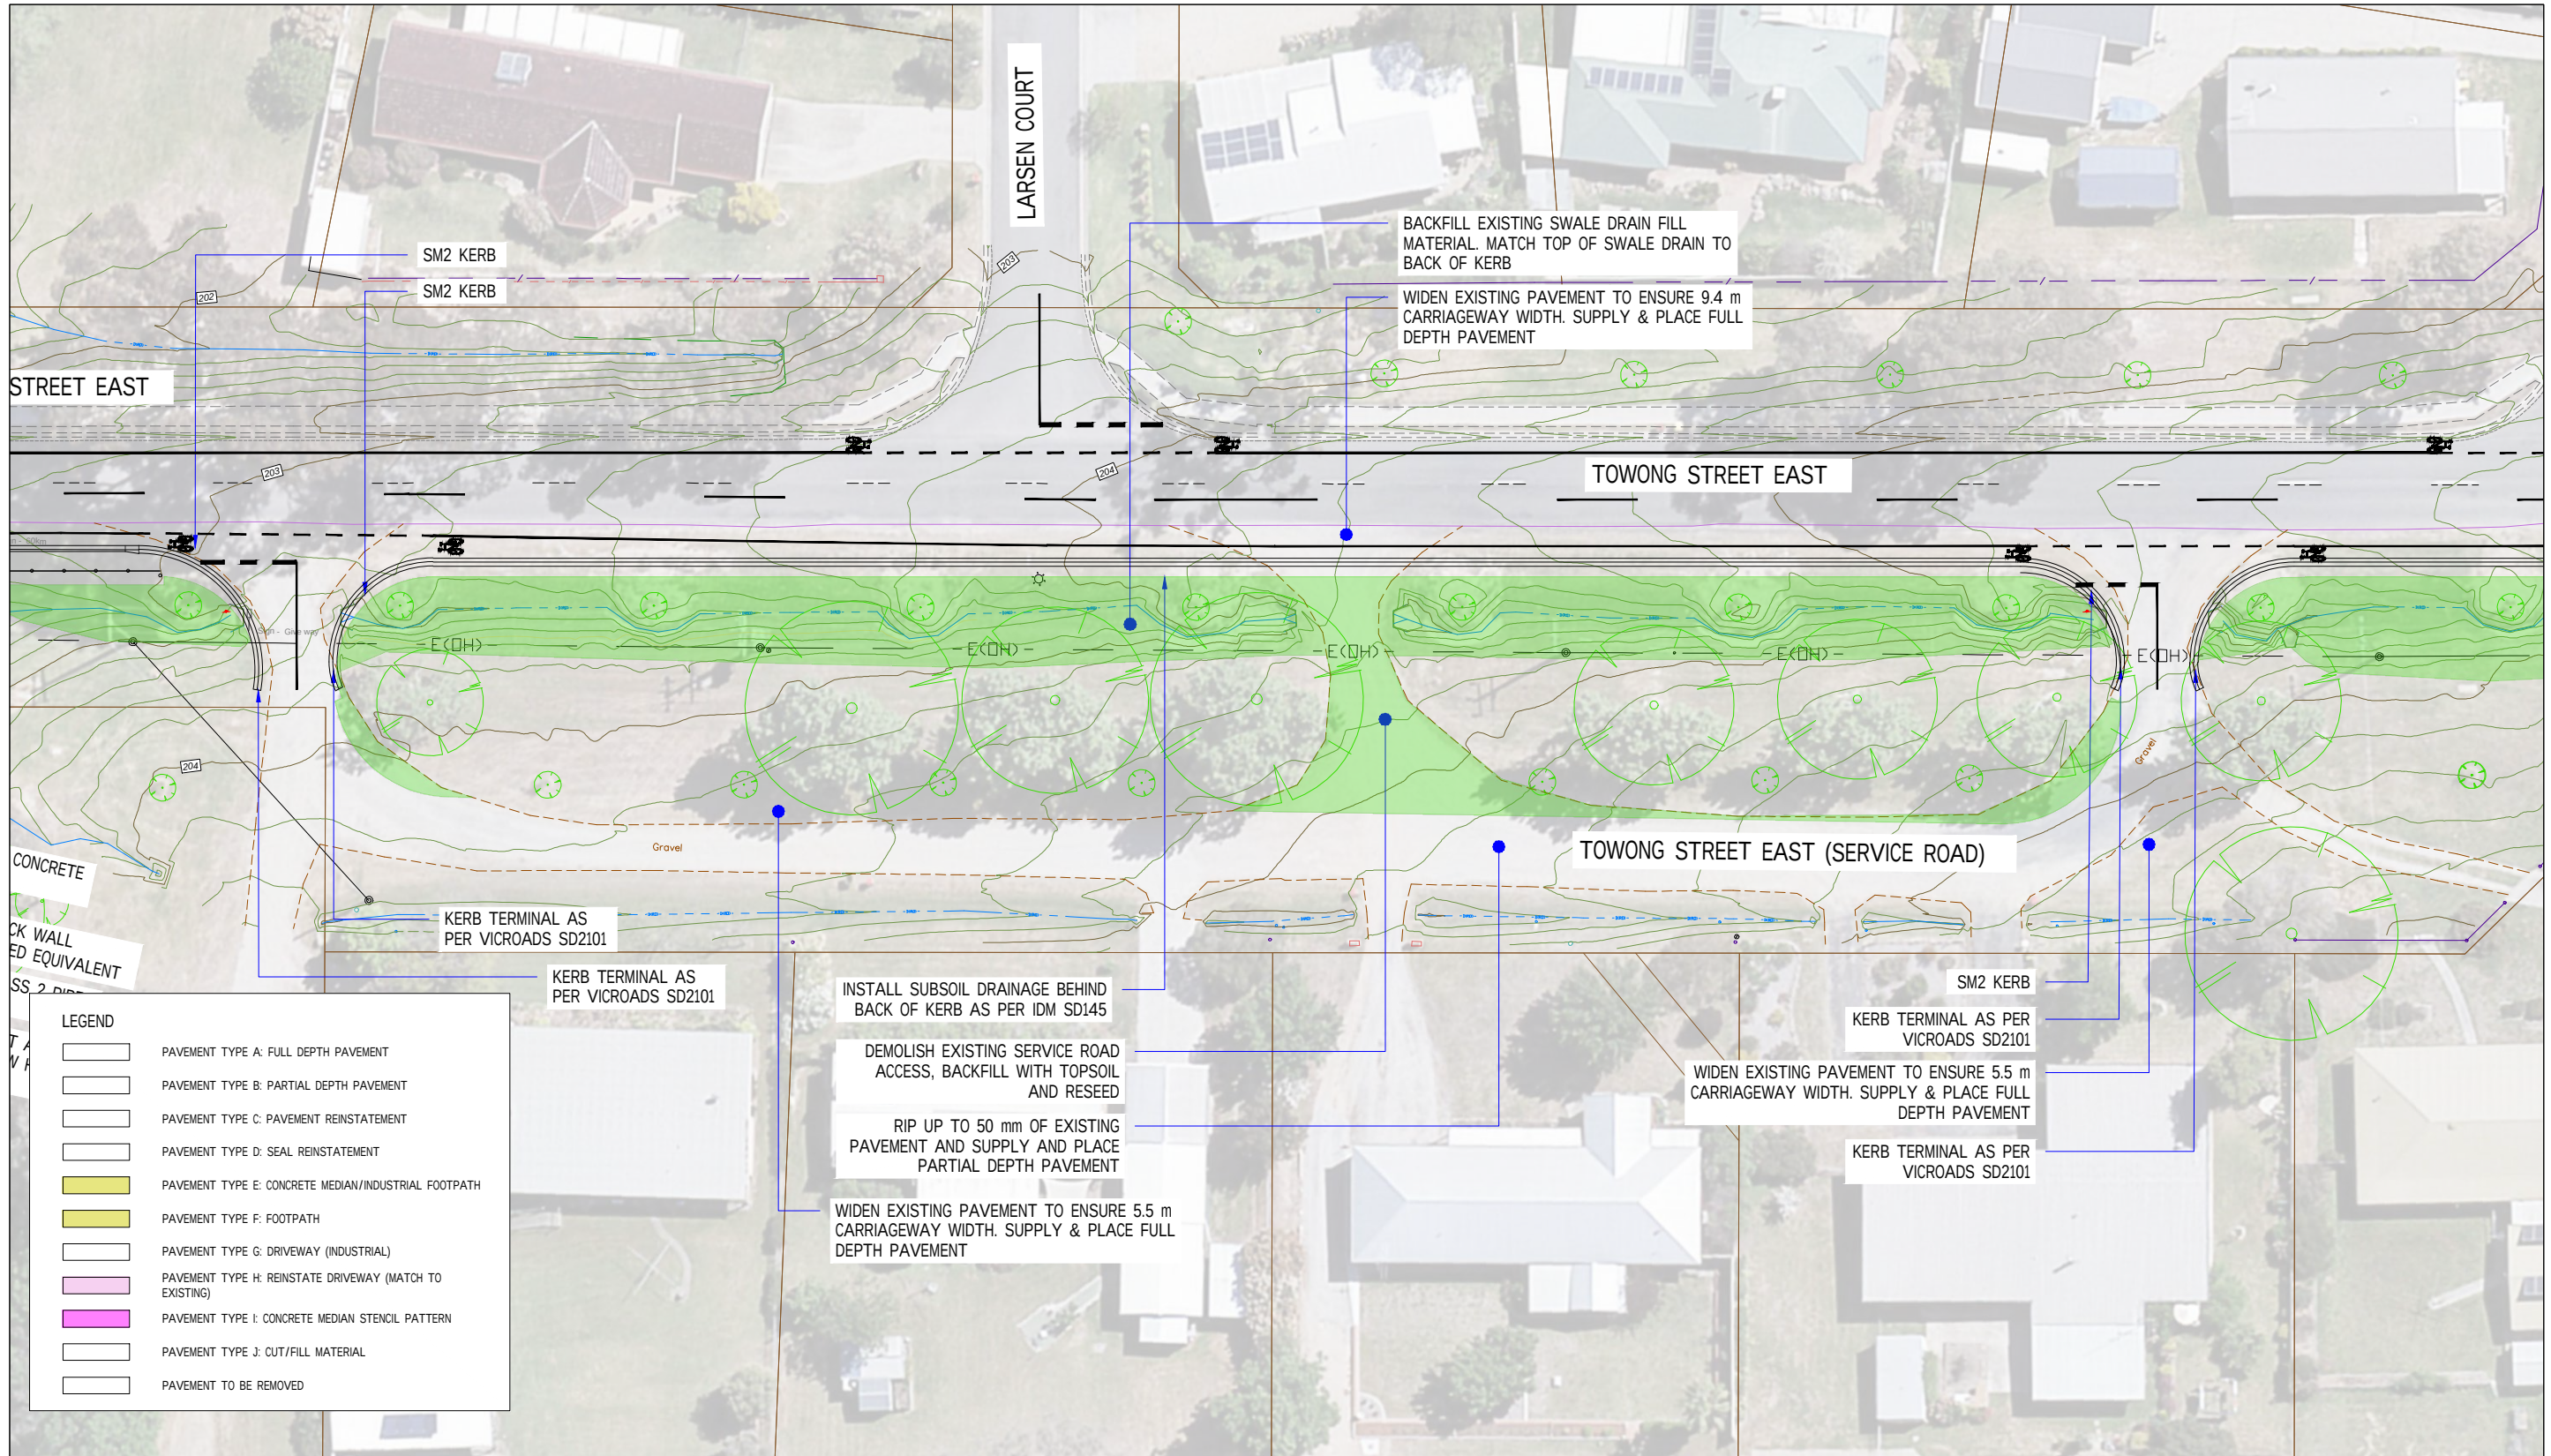

DYBD REQUIRED BEFORE ALL WORKS COMMENCE

FINISHED DRAWING
FOR CONSTRUCTION

SIGNED HUSHAM AL JAWAD
DATE 26/05/2021

REV	DATE	COMMENT	INITIALS
REVA	4/3/21	CONSULTATION ISSUE	SH
REVB	3/9/21	TENDER ISSUE	SH
REVC	20/8/21	CONSTRUCTION ISSUE	CM



32 TOWONG STREET [PO BOX 55]
TALLANGATTA VIC 3700
02 6071 5100
WWW.TOWONG.VIC.GOV.AU

TOWONG SHIRE COUNCIL


TOWONG STREET EAST
TALLANGATTA VIC 3700

TOWONG SHIRE COUNCIL

ALIGNMENT LAYOUT PLAN & PAVEMENT TYPE LIMITS
CH 500 - CH 660

DESIGNED	HA/RG/SH	DRAWING NO	
DRAWN	SH	15120	
CHECKED	HA		
APPROVED	HA	SHEET NO	PAGE SIZE
	SCALE	1:500	8
	UNIT	METRES	

A3

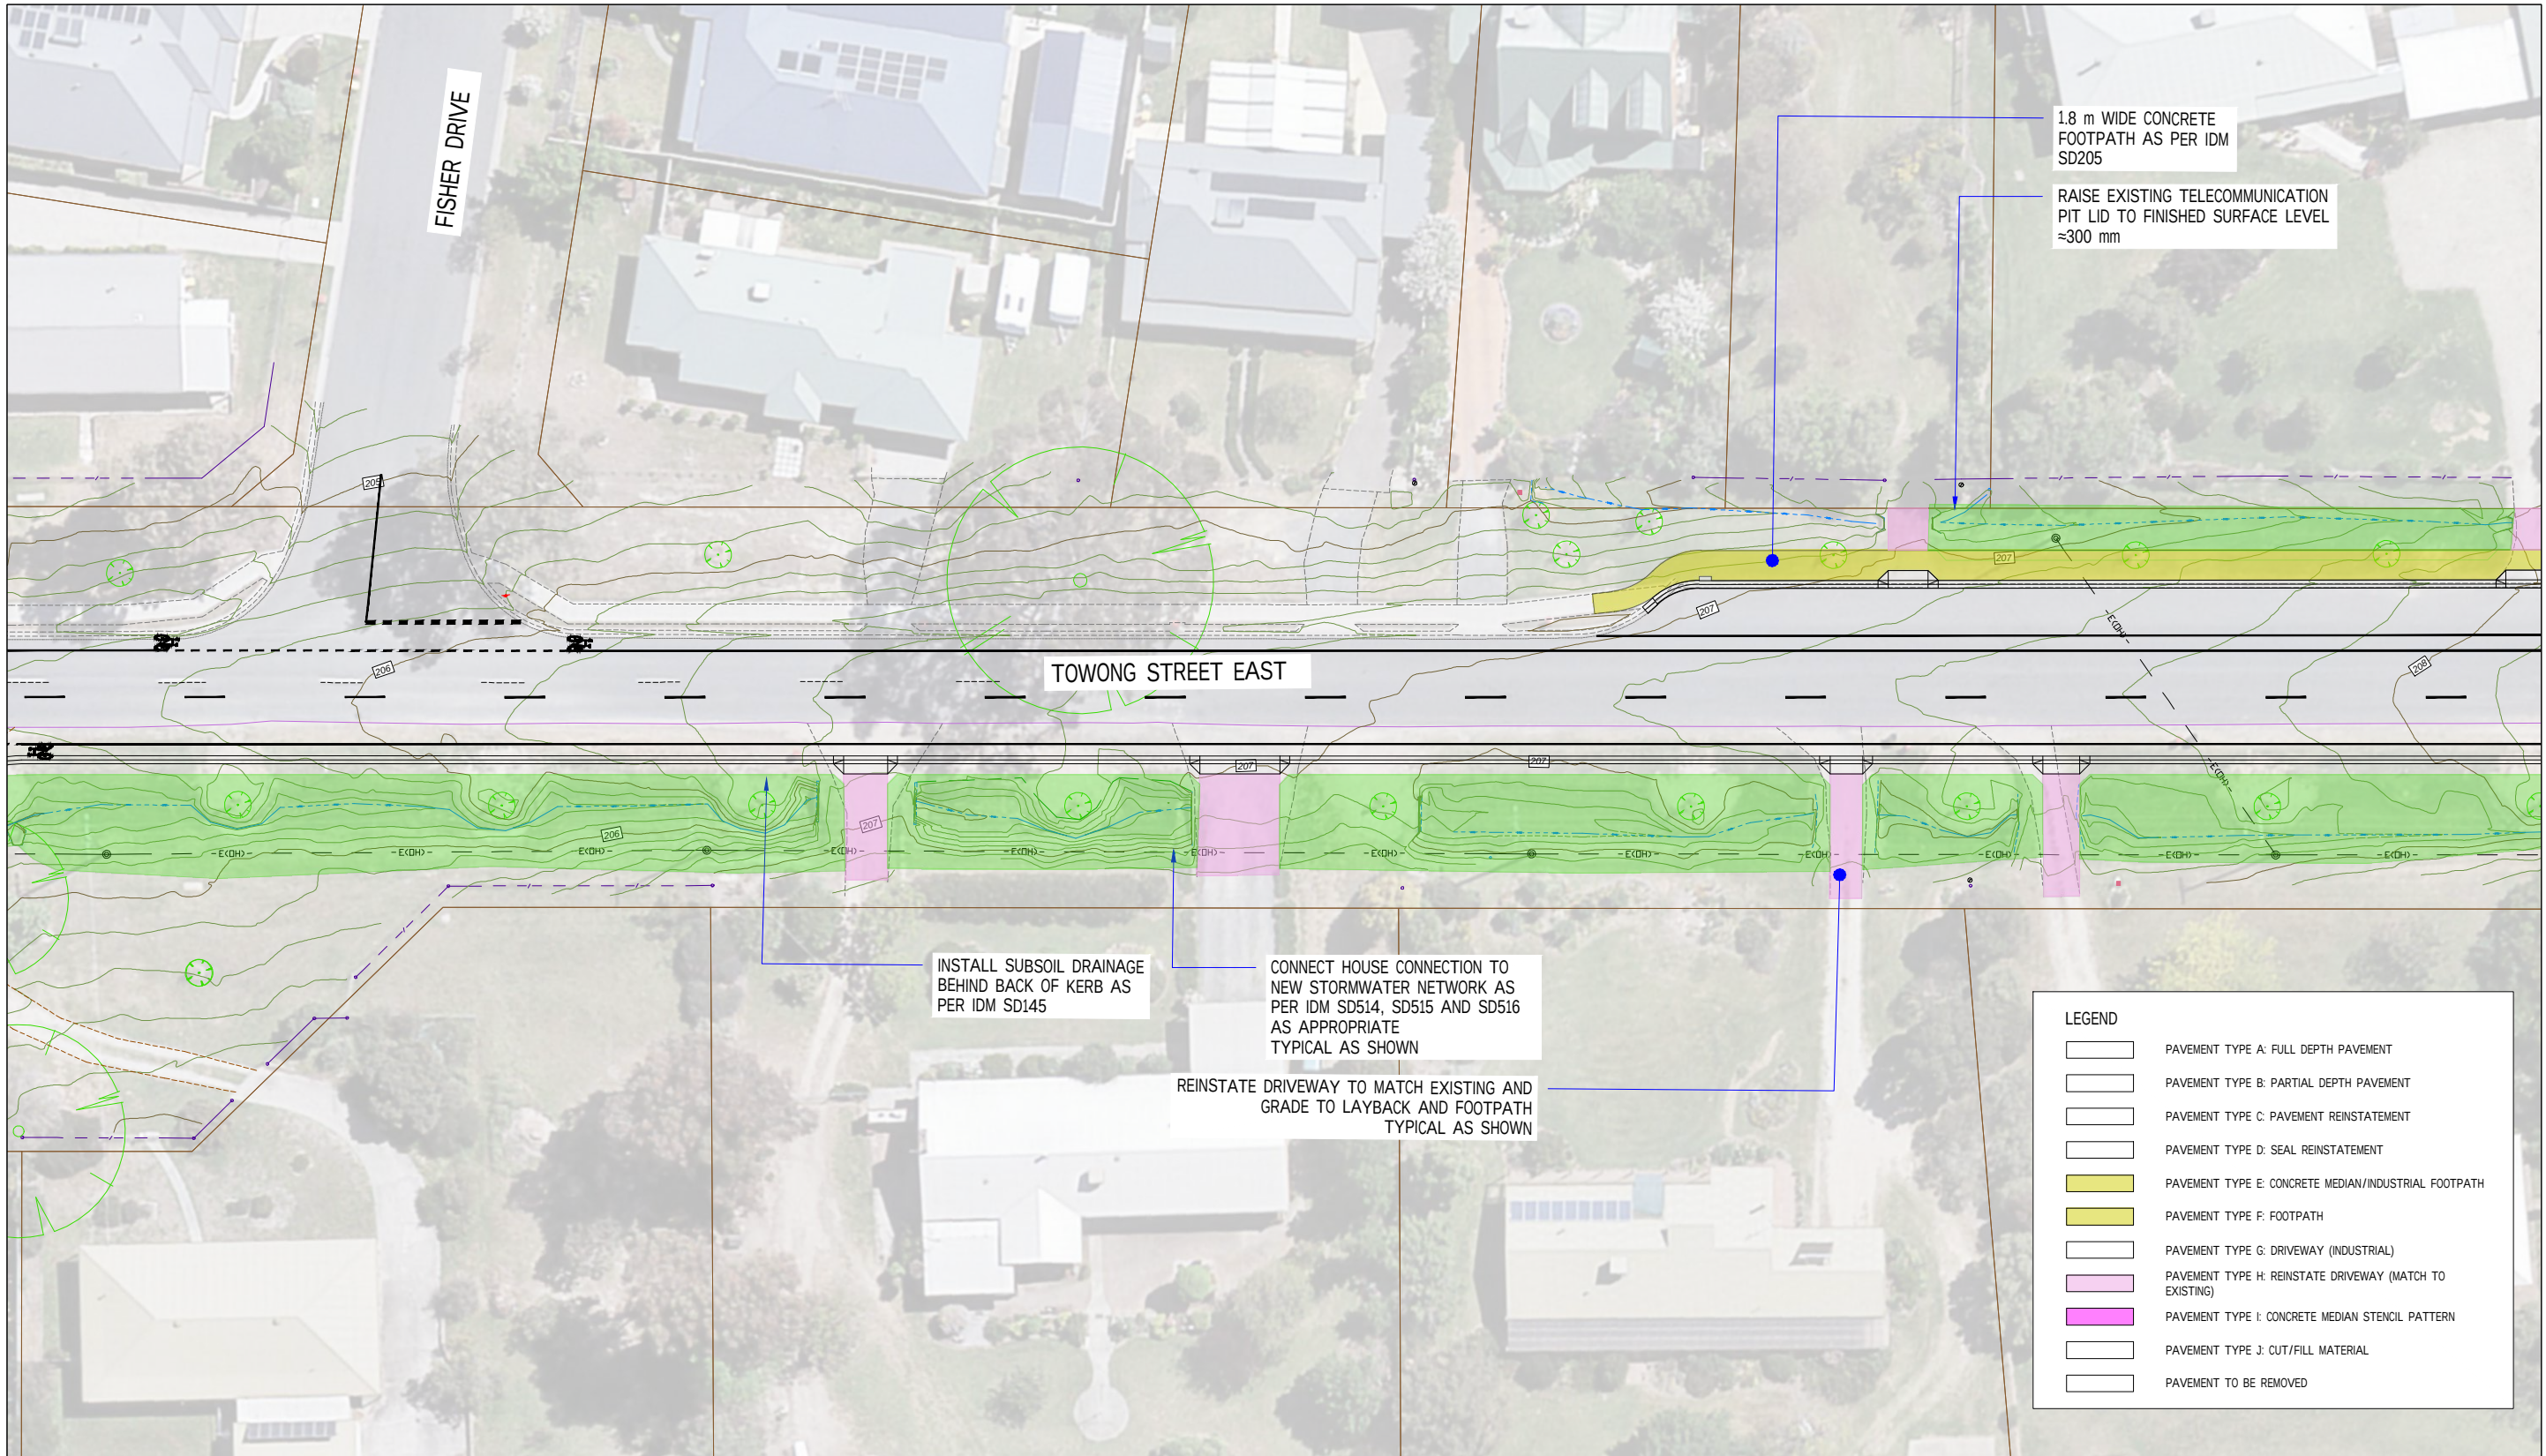

DYBD REQUIRED BEFORE ALL WORKS COMMENCE

FINISHED DRAWING
FOR CONSTRUCTION

SIGNED HUSHAM AL JAWAD
DATE 26/05/2021


REV	DATE	COMMENT	INITIALS
REVA	4/3/21	CONSULTATION ISSUE	SH
REVB	3/9/21	TENDER ISSUE	SH
REVC	20/8/21	CONSTRUCTION ISSUE	CM



32 TOWONG STREET [PO BOX 55]
TALLANGATTA VIC 3700
02 6071 5100
WWW.TOWONG.VIC.GOV.AU

TOWONG SHIRE COUNCIL		
TOWONG STREET EAST TALLANGATTA VIC 3700		
TOWONG SHIRE COUNCIL		
ALIGNMENT LAYOUT PLAN & PAVEMENT TYPE LIMITS CH 660 - CH 840		

DESIGNED	HA/RG/SH	DRAWING NO	
DRAWN	SH	15120	
CHECKED	HA		
APPROVED	HA	SHEET NO	PAGE SIZE
	SCALE	1:500	9
	UNIT	METRES	
			A3

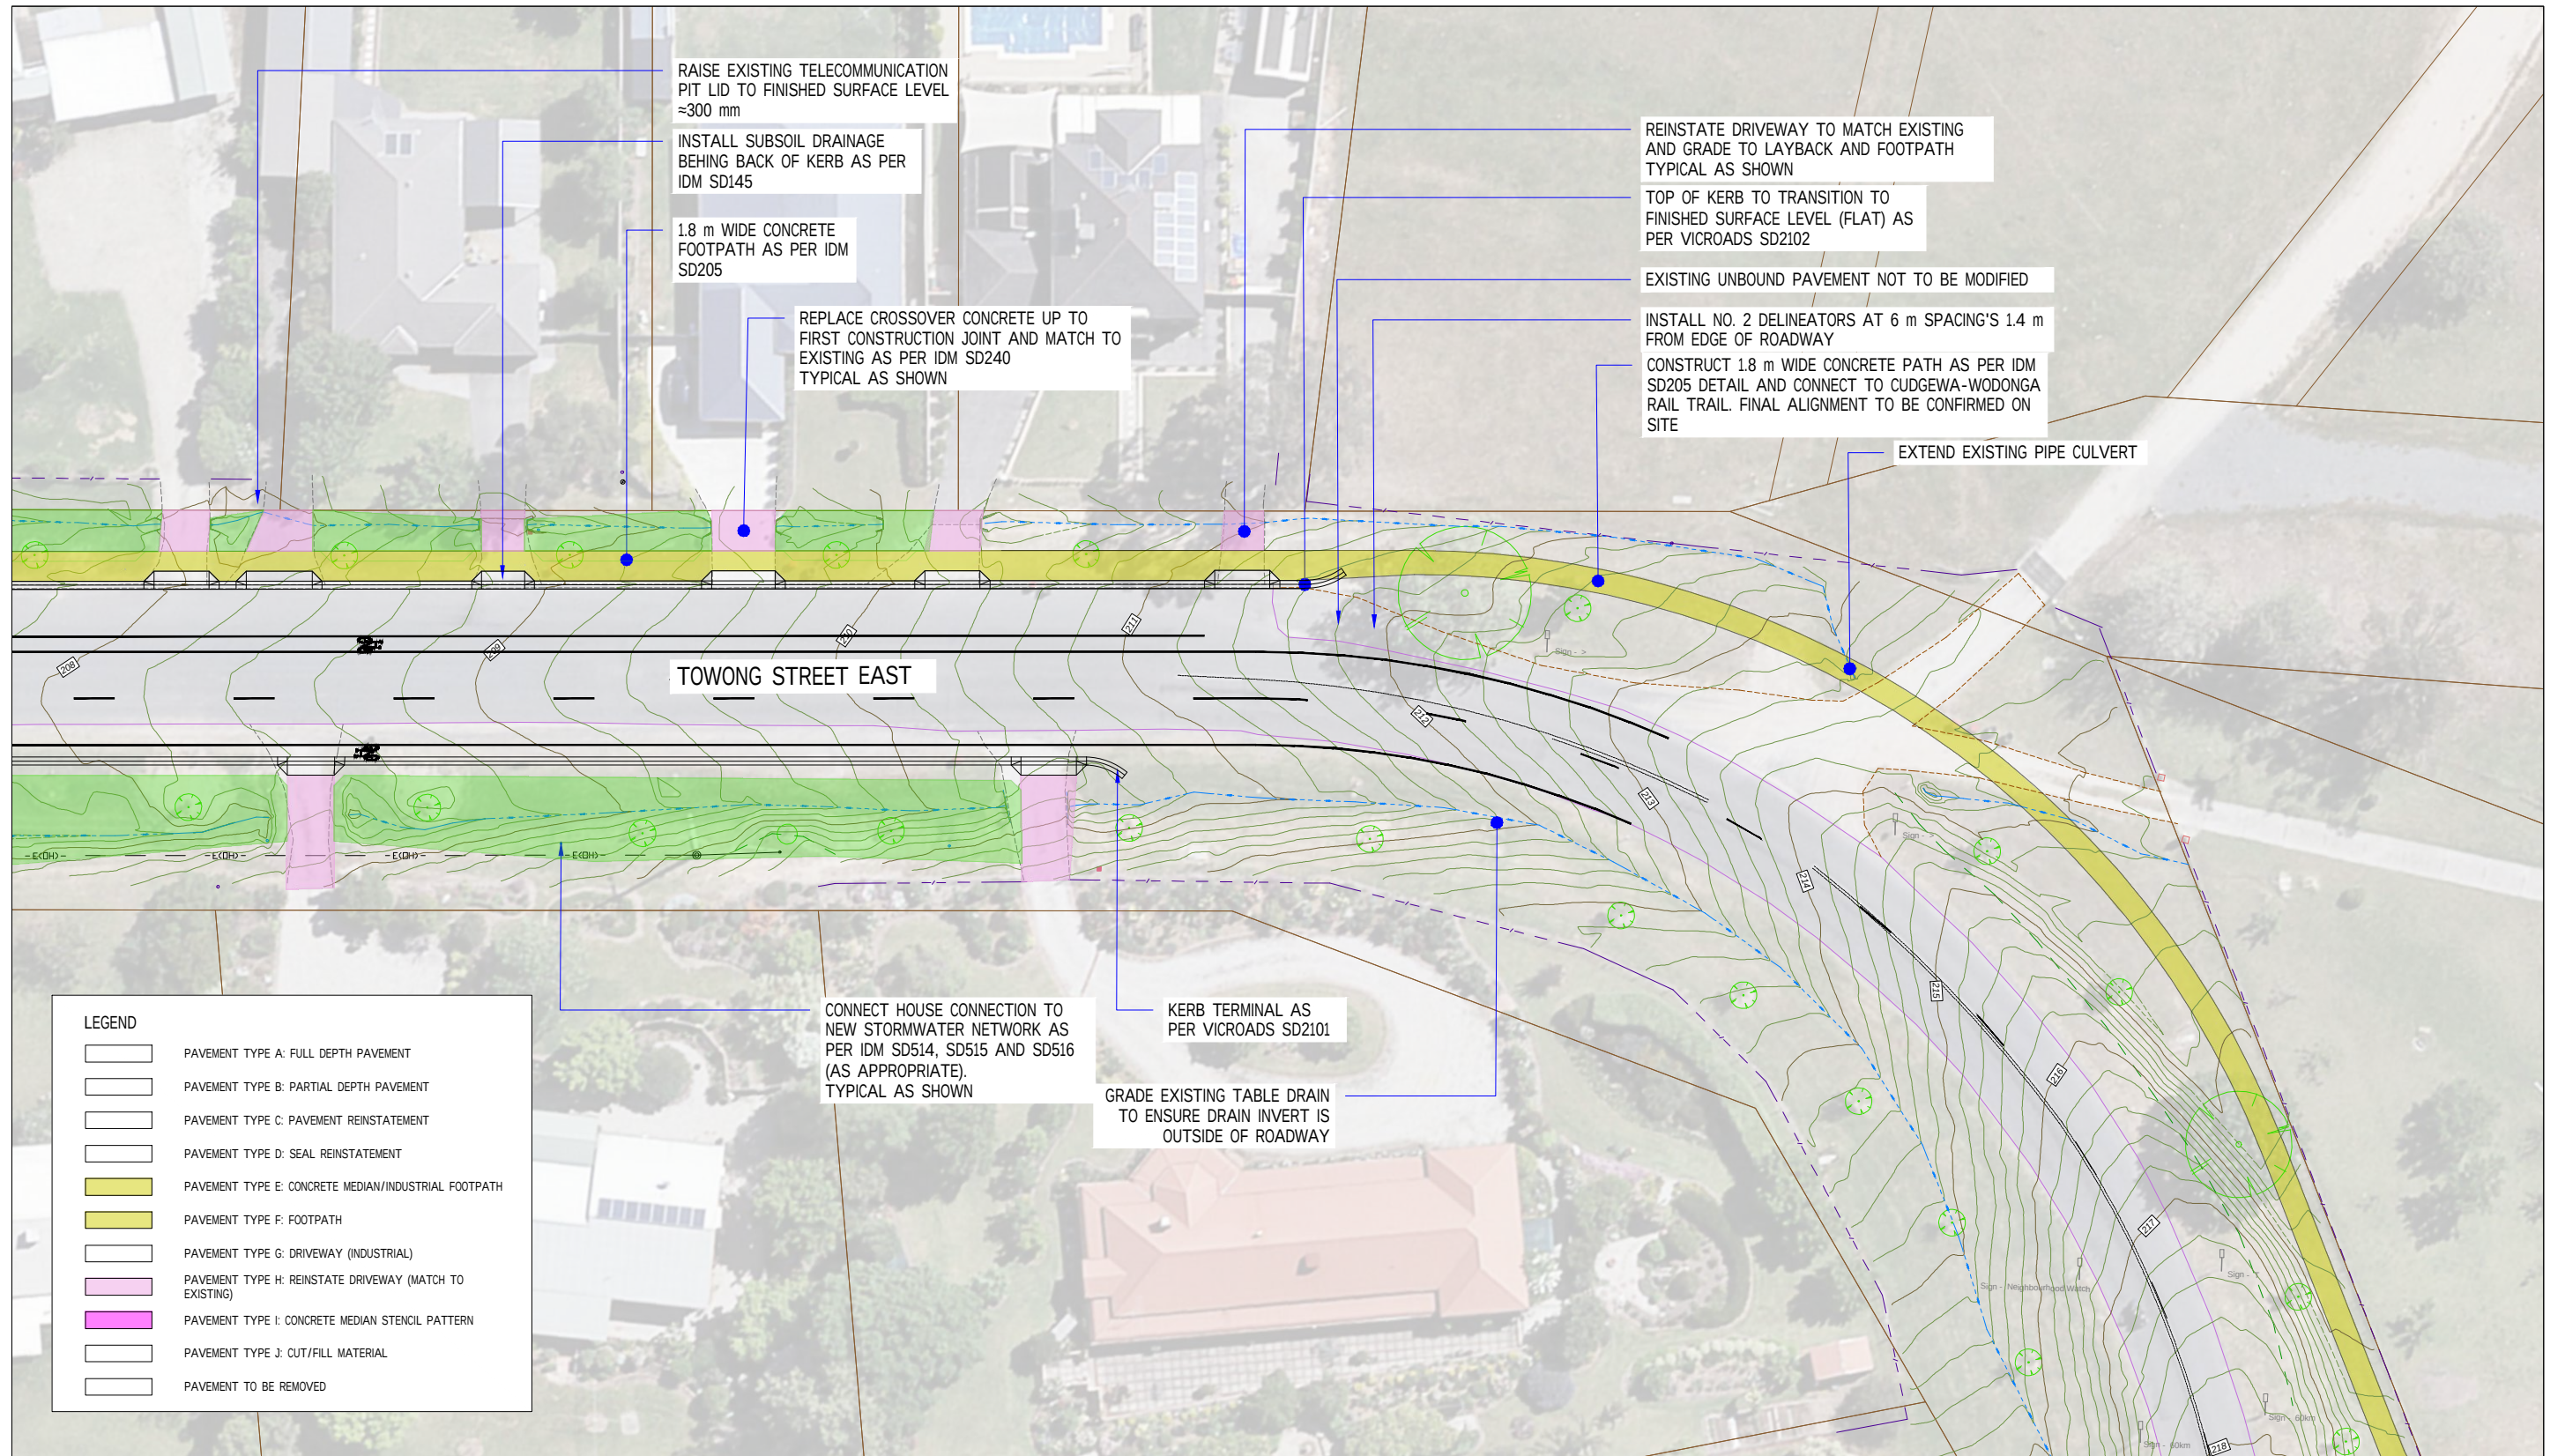

LEGEND	
	PAVEMENT TYPE A: FULL DEPTH PAVEMENT
	PAVEMENT TYPE B: PARTIAL DEPTH PAVEMENT
	PAVEMENT TYPE C: PAVEMENT REINSTATEMENT
	PAVEMENT TYPE D: SEAL REINSTATEMENT
	PAVEMENT TYPE E: CONCRETE MEDIAN/INDUSTRIAL FOOTPATH
	PAVEMENT TYPE F: FOOTPATH
	PAVEMENT TYPE G: DRIVEWAY (INDUSTRIAL)
	PAVEMENT TYPE H: REINSTATE DRIVEWAY (MATCH TO EXISTING)
	PAVEMENT TYPE I: CONCRETE MEDIAN STENCIL PATTERN
	PAVEMENT TYPE J: CUT/FILL MATERIAL
	PAVEMENT TO BE REMOVED



DYBD REQUIRED BEFORE ALL WORKS COMMENCE

FINISHED DRAWING
FOR CONSTRUCTION

SIGNED HUSHAM AL JAWAD
DATE 26/05/2021

REV	DATE	COMMENT	INITIALS
REVA	4/3/21	CONSULTATION ISSUE	SH
REVB	3/9/21	TENDER ISSUE	SH
REVC	20/8/21	CONSTRUCTION ISSUE	CM

towongshire
Innovation : technology : sustainability
32 TOWONG STREET [PO BOX 55]
TALLANGATTA VIC 3700
02 6071 5100
WWW.TOWONG.VIC.GOV.AU

TOWONG SHIRE COUNCIL		DESIGNED	HA/RG/SH	DRAWING NO	
TOWONG STREET EAST TALLANGATTA VIC 3700		DRAWN	SH	15120	
TOWONG SHIRE COUNCIL		CHECKED	HA		
ALIGNMENT LAYOUT PLAN & PAVEMENT TYPE LIMITS CH 840 - CH 1020		APPROVED	HA	SHEET NO	PAGE SIZE
			SCALE 1:500 UNIT METRES	10	A3